
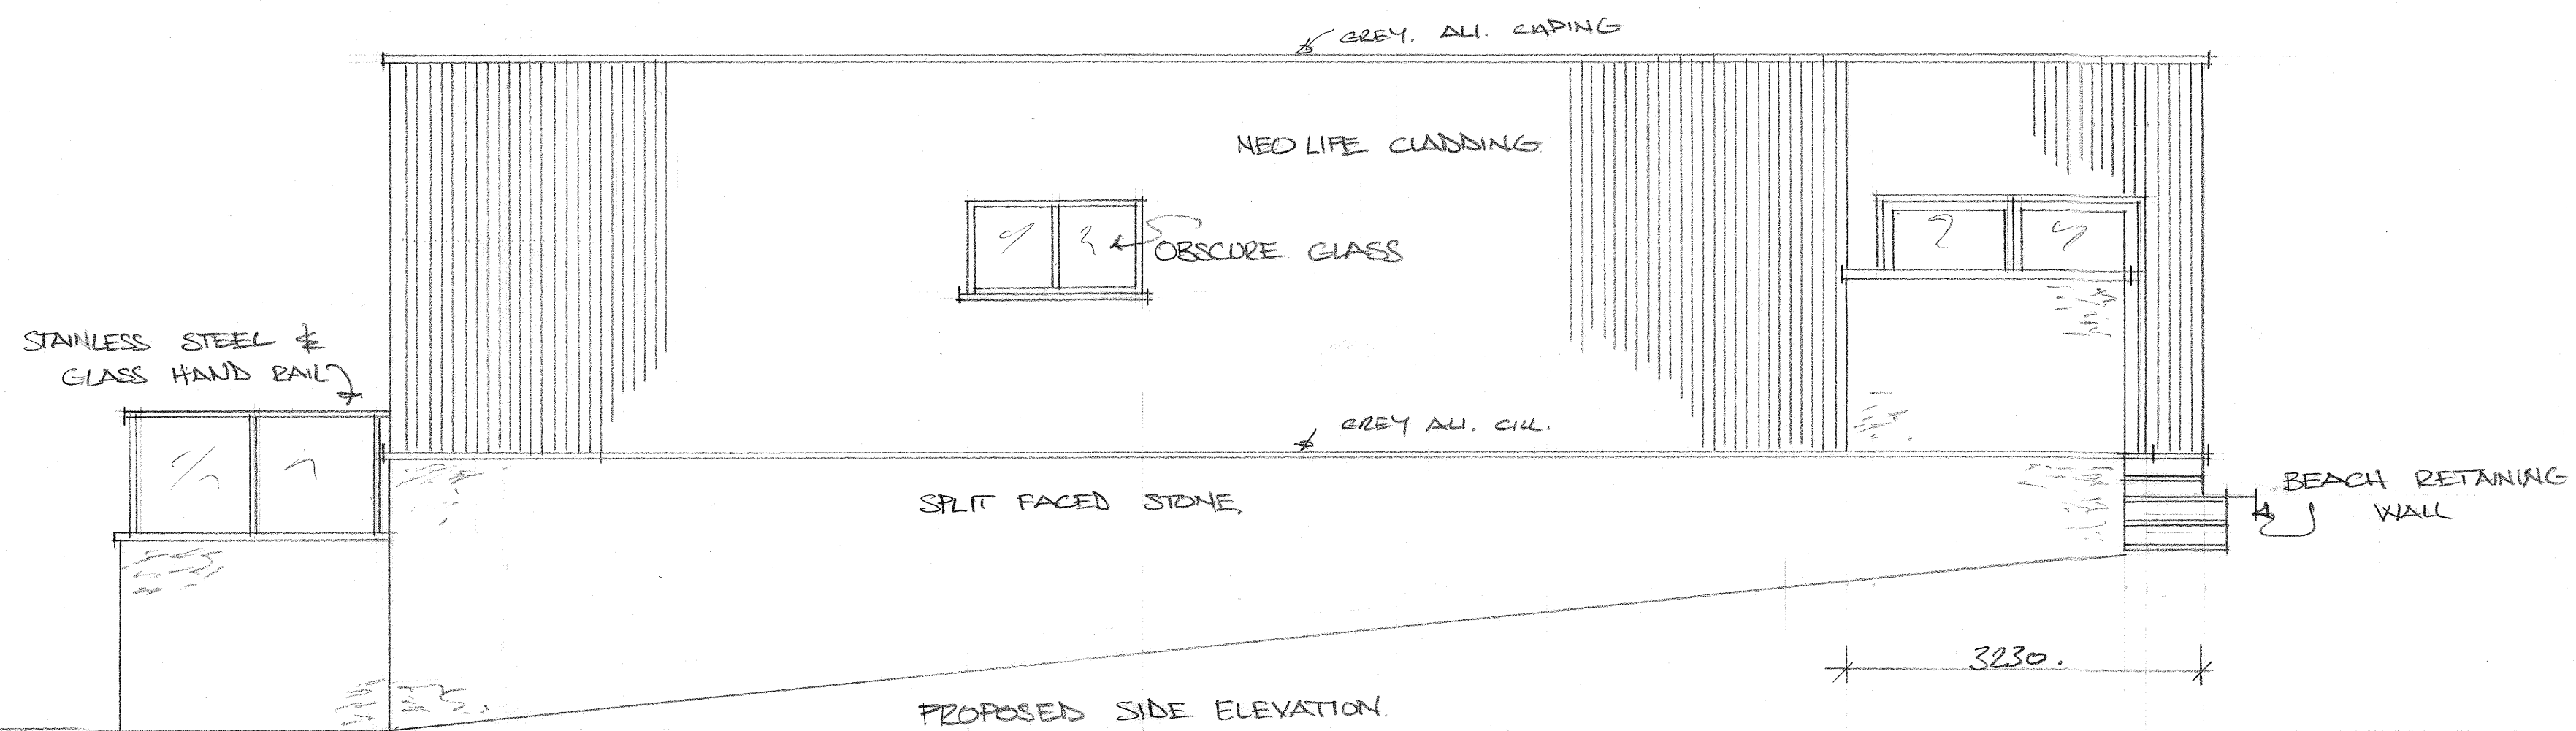


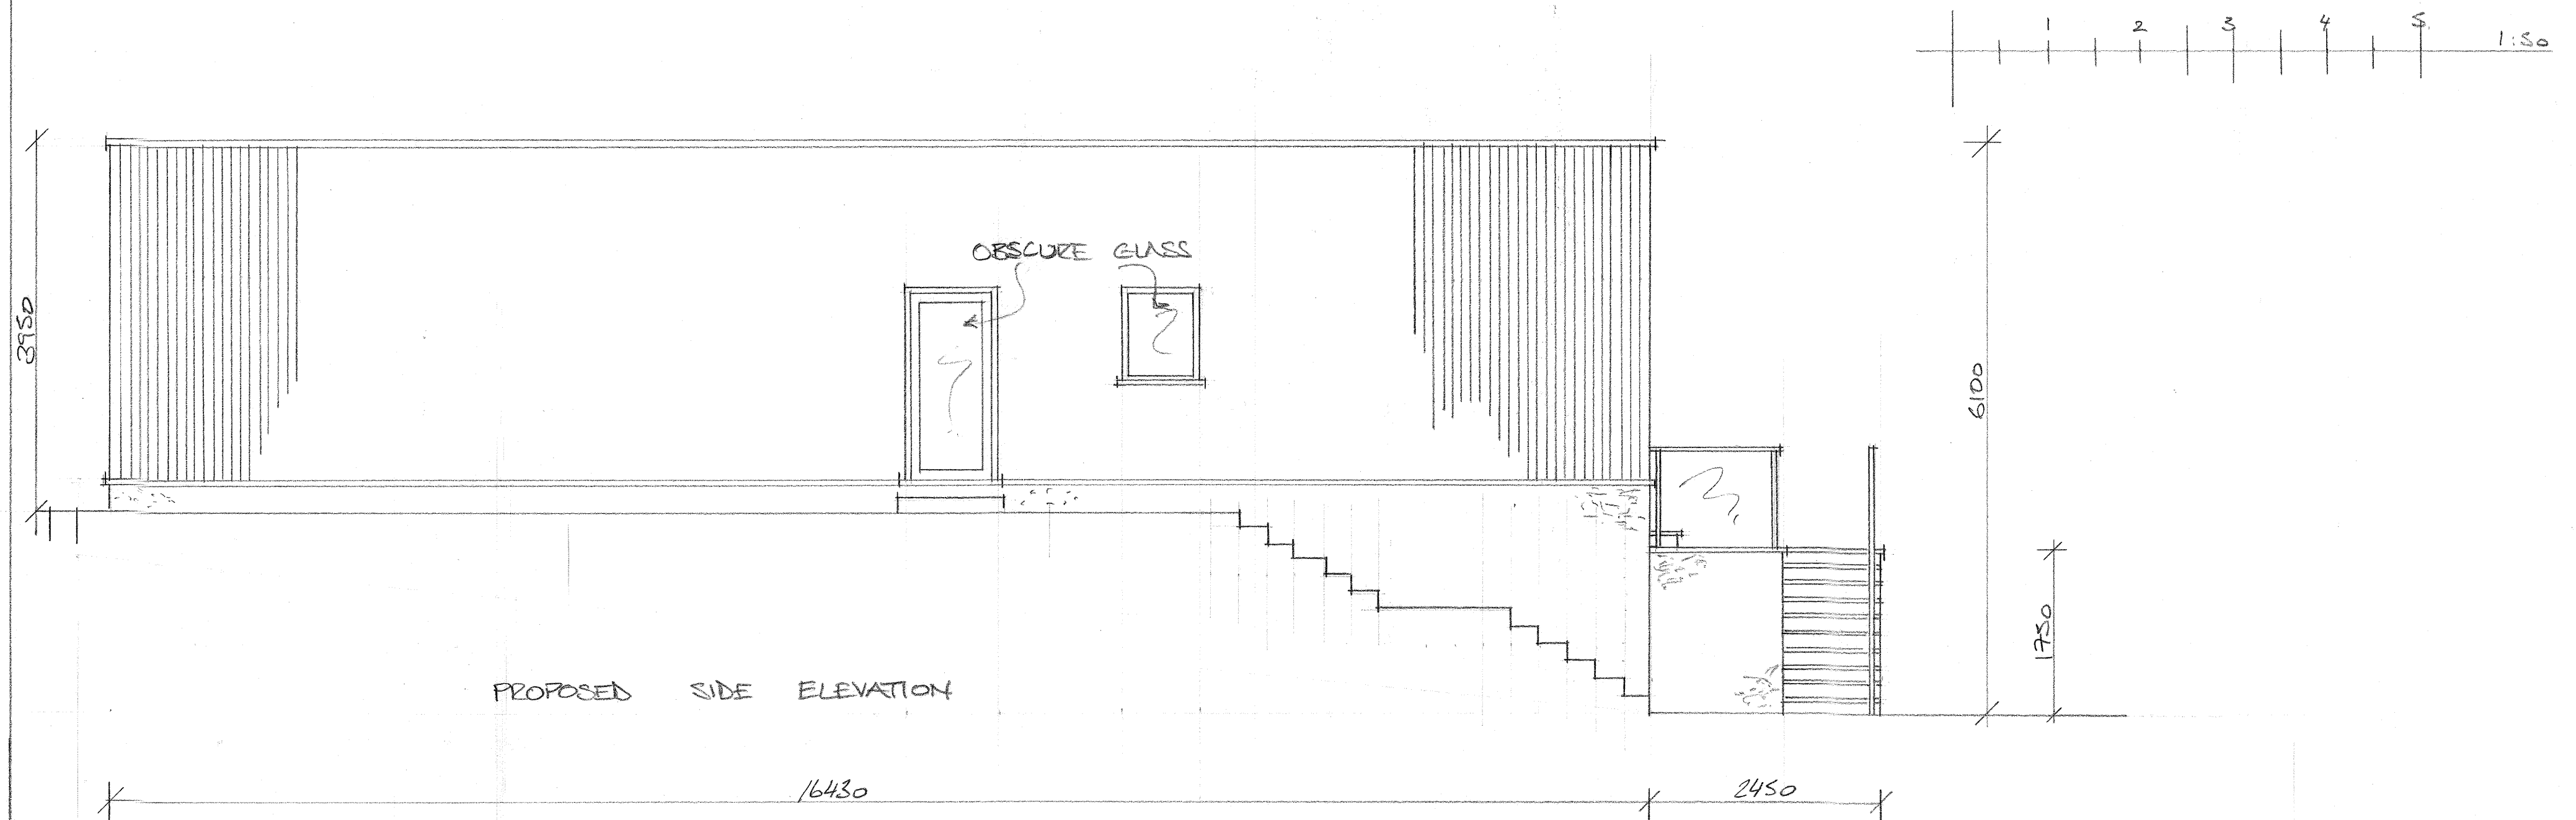

AGENT:  
CROSS DESIGN & BUILD LTD.  
58 EAST FRONT ROAD  
PAGHAM  
WEST SUSSEX  
PO 21 4ST.  
09773 614404

CLIENT:  
C. MASSEY  
36 EAST FRONT ROAD  
PAGHAM  
WEST SUSSEX  
PO 21 4ST.

PROPOSED NEW HOUSE  
PROPOSED SIDE ELEVATIONS

SCALE 1:50

DRAWN SLC

DRG NO 1719/3

DATE SEPT 19.