


BEACH SCENE ELEVATION.

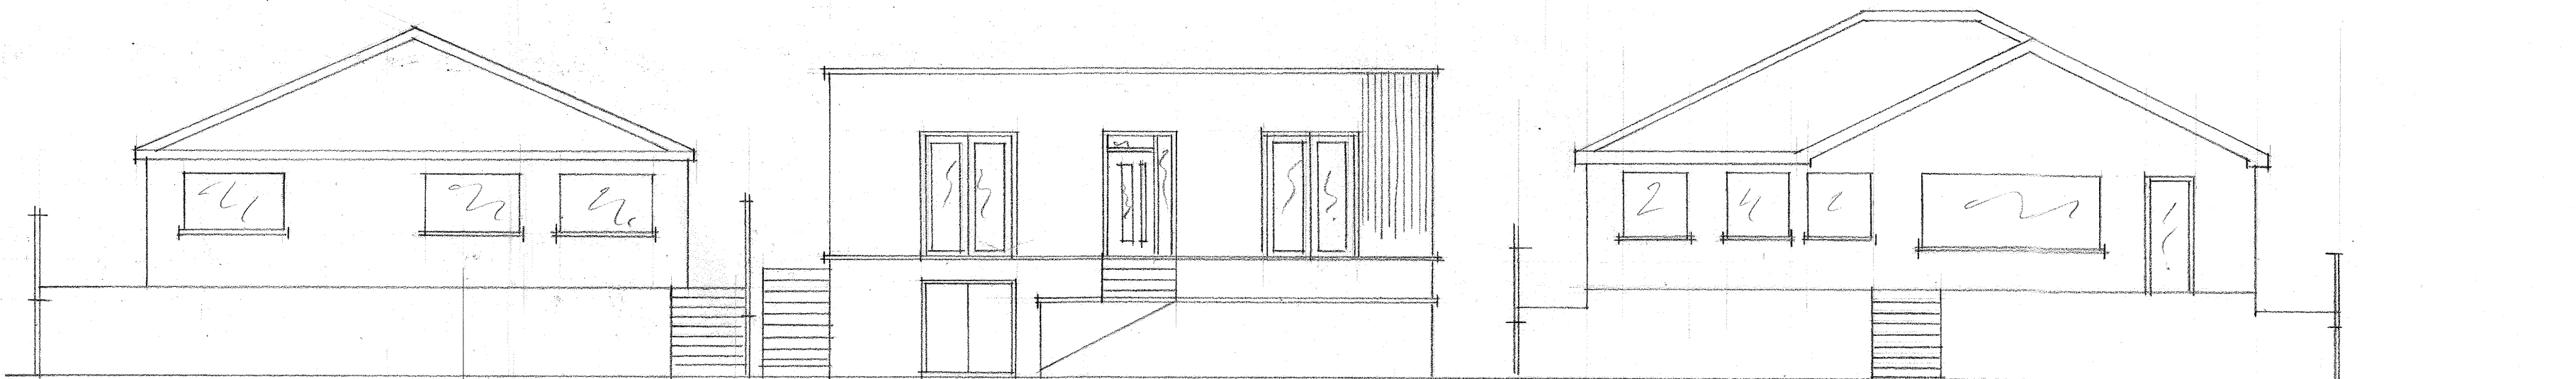

No 38.

No 36

No 34

STREET SCENE ELEVATION



AGENT
CROSS DESIGN & BUILD LTD.
58 EAST FRONT ROAD
PAGHAM
WEST SUSSEX
PO21 4ST.

09973 614404.

CLIENT
C MASSEY,
36 EAST FRONT ROAD
PAGHAM
WEST SUSSEX
PO21 4ST.

PROPOSED STREET
SCENE & BEACH
SCENE

DRG No 1719/2

SCALE 1:100.