


BEACH SCENE ELEVATION

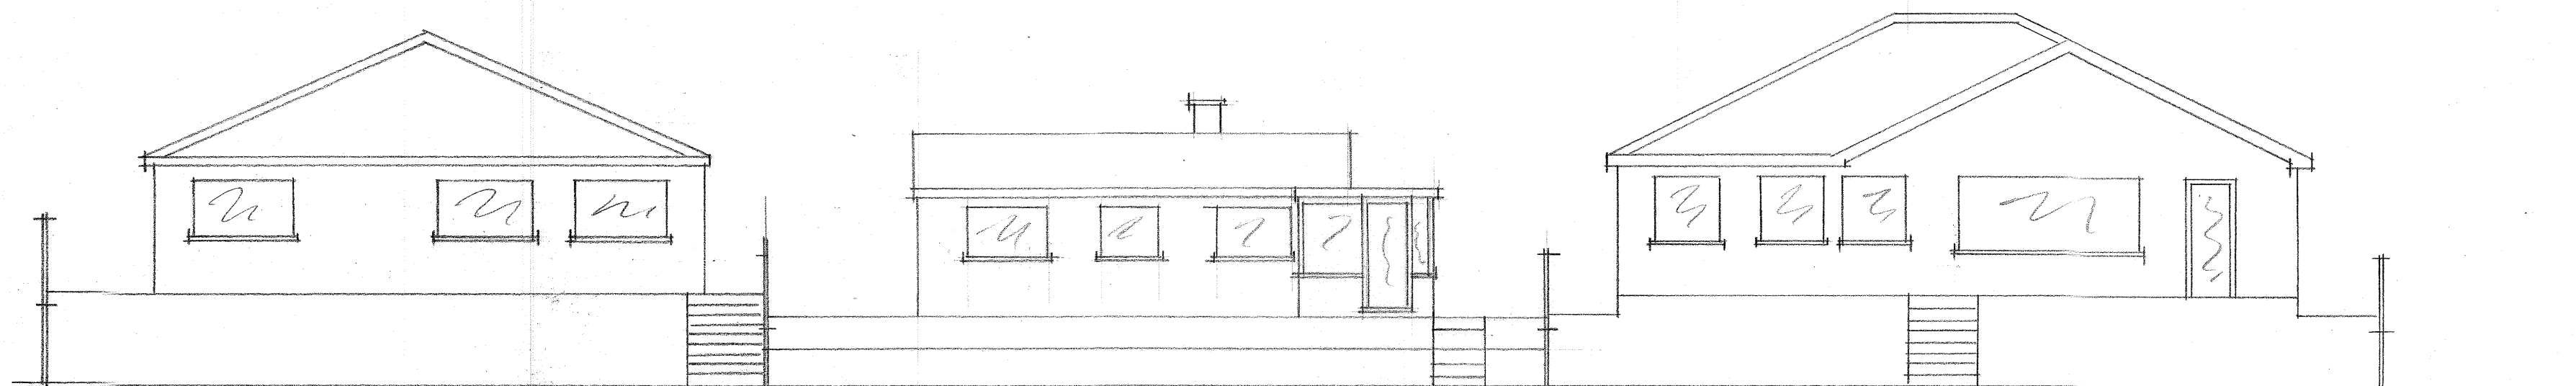

No 38

No 36

No 34

STREET SCENE ELEVATION

0 1 2 3 4 5 6 7 8 9 10

AGENT
CROSS DESIGN & BUILD
58 EAST FRONT ROAD
PAGHAM
WEST SUSSEX
PO 21 4ST

09973 614404

CLIENT
MR C MASSEY
36 EAST FRONT ROAD
PAGHAM
WEST SUSSEX
PO 21 4ST.

EXISTING STREET
SCENE &
BEACH SCENE

SCALE 1:100
D26 NO 17/17