


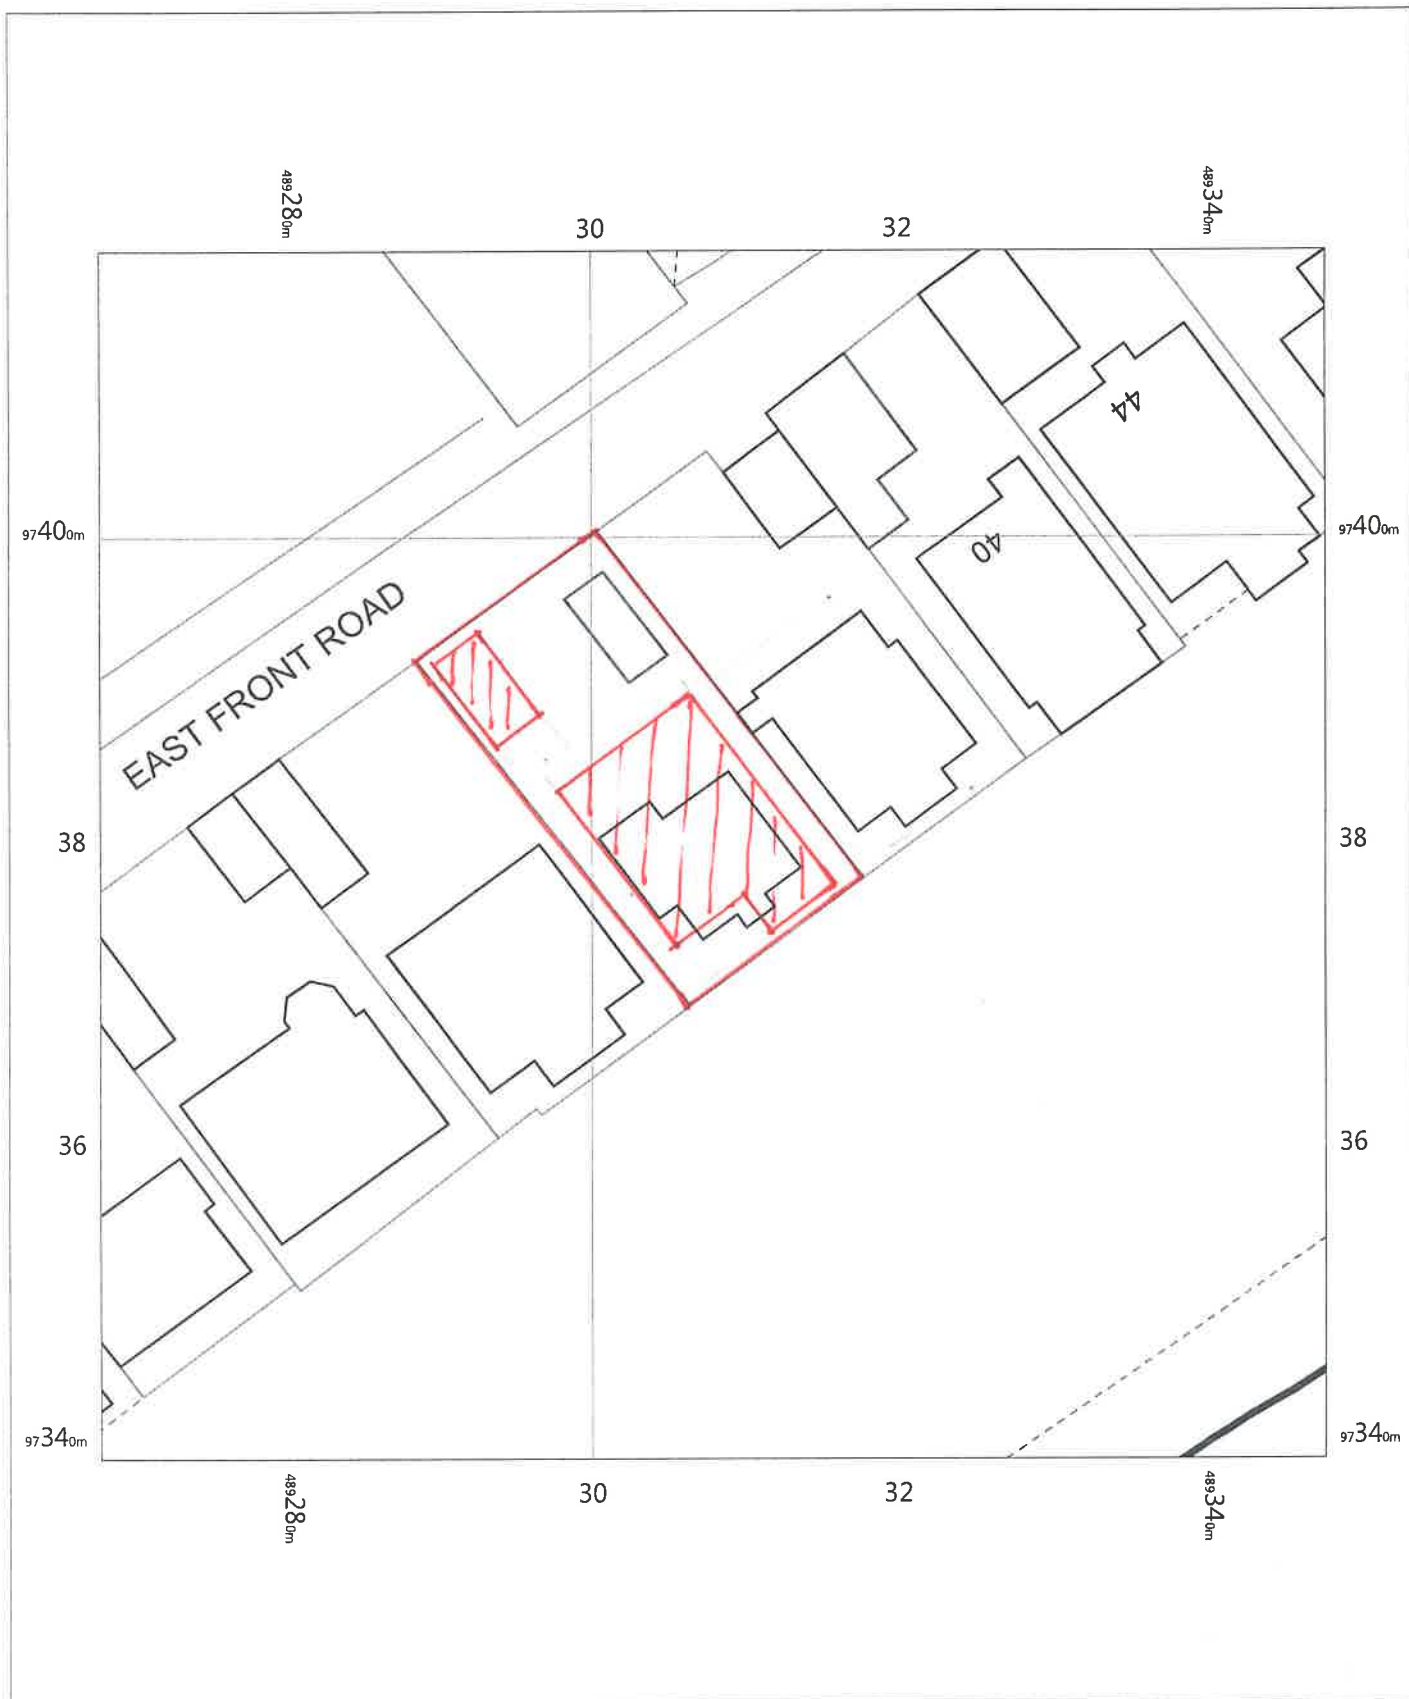

36 EAST FRONT ROAD
PAGHAM
PO21 4SU

OS MasterMap 1250/2500/10000 scale
Tuesday, May 7, 2019, ID: BW1-00797959
www.blackwellmapping.co.uk




1:500 scale print at A4, Centre: 489308 E, 97379 N

©Crown Copyright Ordnance Survey. Licence no. 100041041



BLACKWELL'S
www.blackwellmapping.co.uk

TEL: 0114 268 7658
maps.sheffield@blackwell.co.uk

 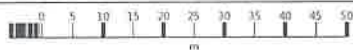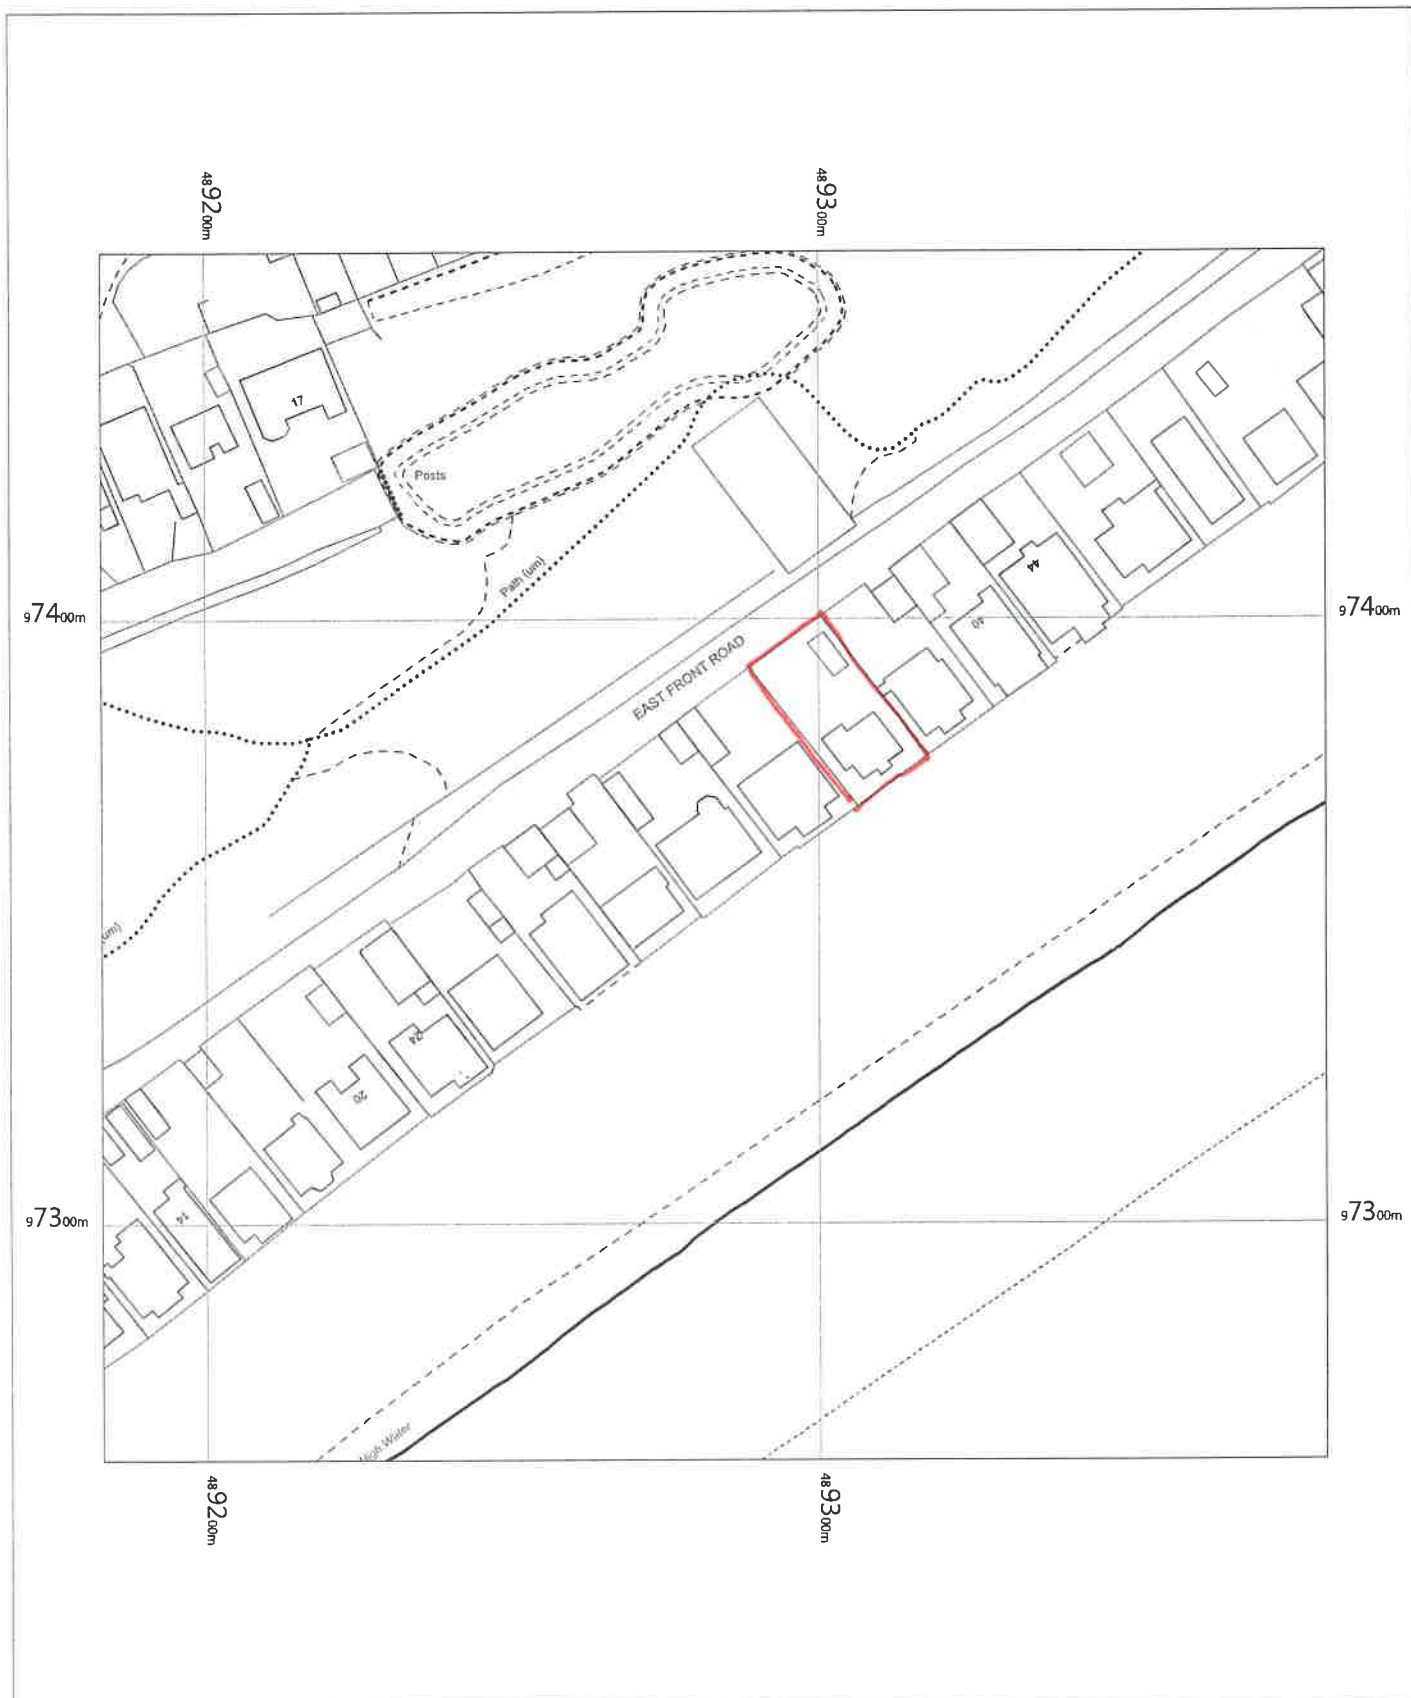

OS MasterMap 1250/2500/10000 scale
 Tuesday, May 7, 2019, ID: BW1-00797962
www.blackwellmapping.co.uk

1:1250 scale print at A4, Centre: 489283 E, 97361 N

©Crown Copyright Ordnance Survey. Licence no. 100041041



BLACKWELL'S
www.blackwellmapping.co.uk

TEL: 0114 268 7658
maps.sheffield@blackwell.co.uk