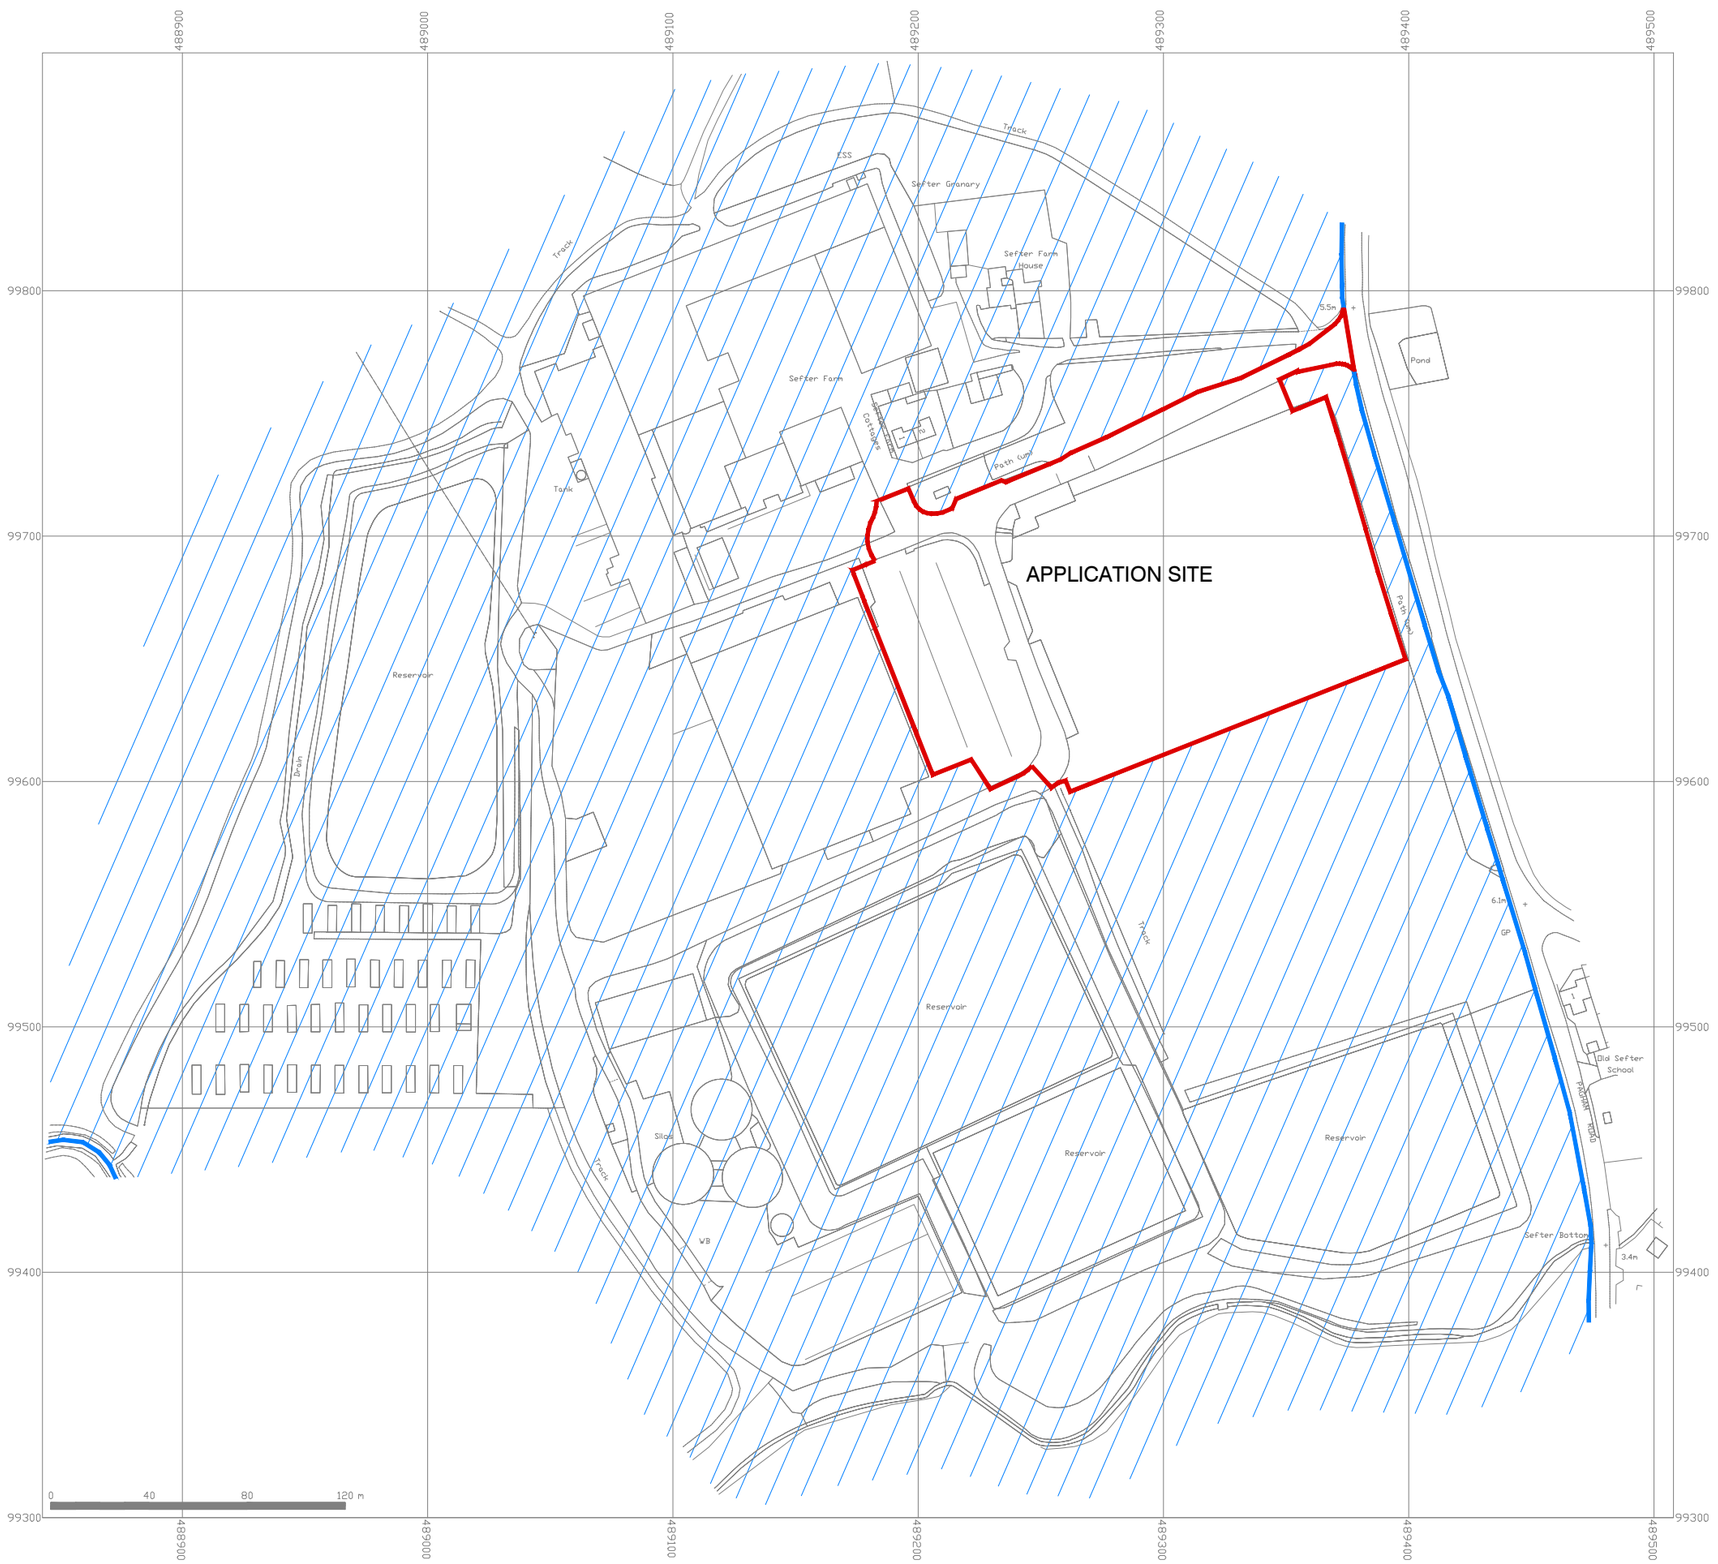


Location Plan

© Crown Copyright and database rights 2021 OS 100047474.

0m 40m 100m 200m

Scale Bar 1:2500

ARUN DISTRICT COUNCIL P/117/21/PL

NOTES:
Dimensions to be checked on site before commencing work. any discrepancies shall be reported to Curtis Leeves Technical Ltd. immediately.
Do not scale from these drawings except for planning purposes. Use figured dimensions only.
Where applicable this drawing is to be read in conjunction with other consultants' drawings.
This drawing is the copyright of Curtis Leeves Technical Ltd. and may not be copied, altered or reproduced in any way, or passed to a third party, without written authority.

N
W E
Indicative
S

rev	description	date
02	Issued for Planning	27/07/21
01	Issued for comment	14/07/21

status

PLANNING

CURTIS LEEVES TECHNICAL LTD
01243 378070 I mail@cltechnical.co.uk

client
BARFOOTS OF BOTLEY LTD

project
SEFTER EAST
Proposed New Packhouse
& Car Park Relocation

title
Location Plan

date	scale @ A3	drawn	chkd
July 2021	1:2500	GBC	GBC

project no.	drawing no.	rev
2102	001	02