
XX = shrubs/hedges to remove

— = Access Required

— = Drop Curb

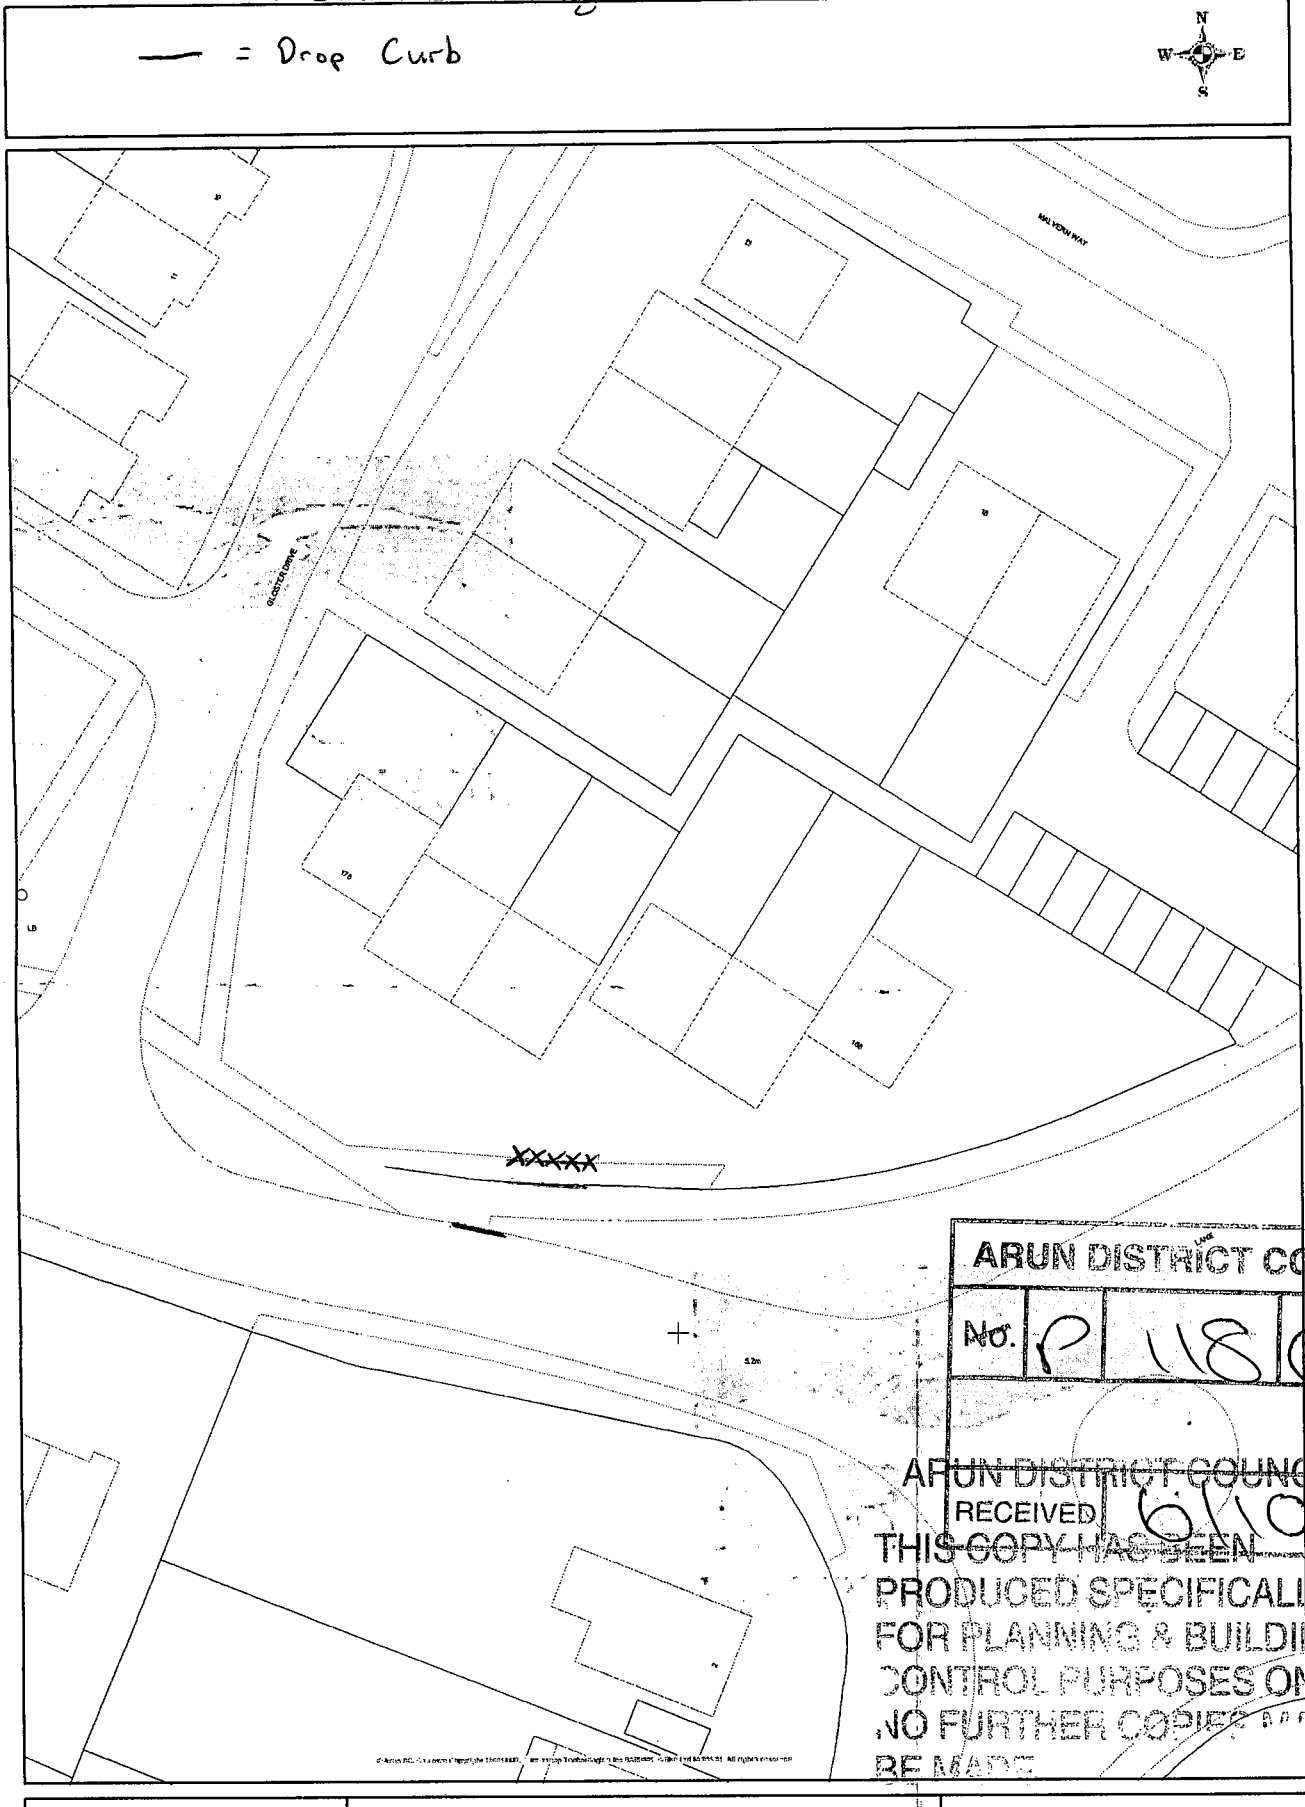

ARUN DISTRICT COUNCIL
No. P 118/06
ARUN DISTRICT COUNCIL
RECEIVED 6/10/06
THIS COPY HAS BEEN PRODUCED SPECIFICALLY FOR PLANNING & BUILDING CONTROL PURPOSES ONLY NO FURTHER COPIES MAY BE MADE

ARUN DISTRICT COUNCIL

Based on the Ordnance Survey mapping with the permission of the Controller of Her Majesty's Stationery Office © Crown Copyright. Unauthorised reproduction infringes Crown Copyright and may lead to prosecution or civil proceedings.
Arun District Council 100018487.

Scale 1/500

Date 31/7/2006

Centre = 489590 E 98441 N