


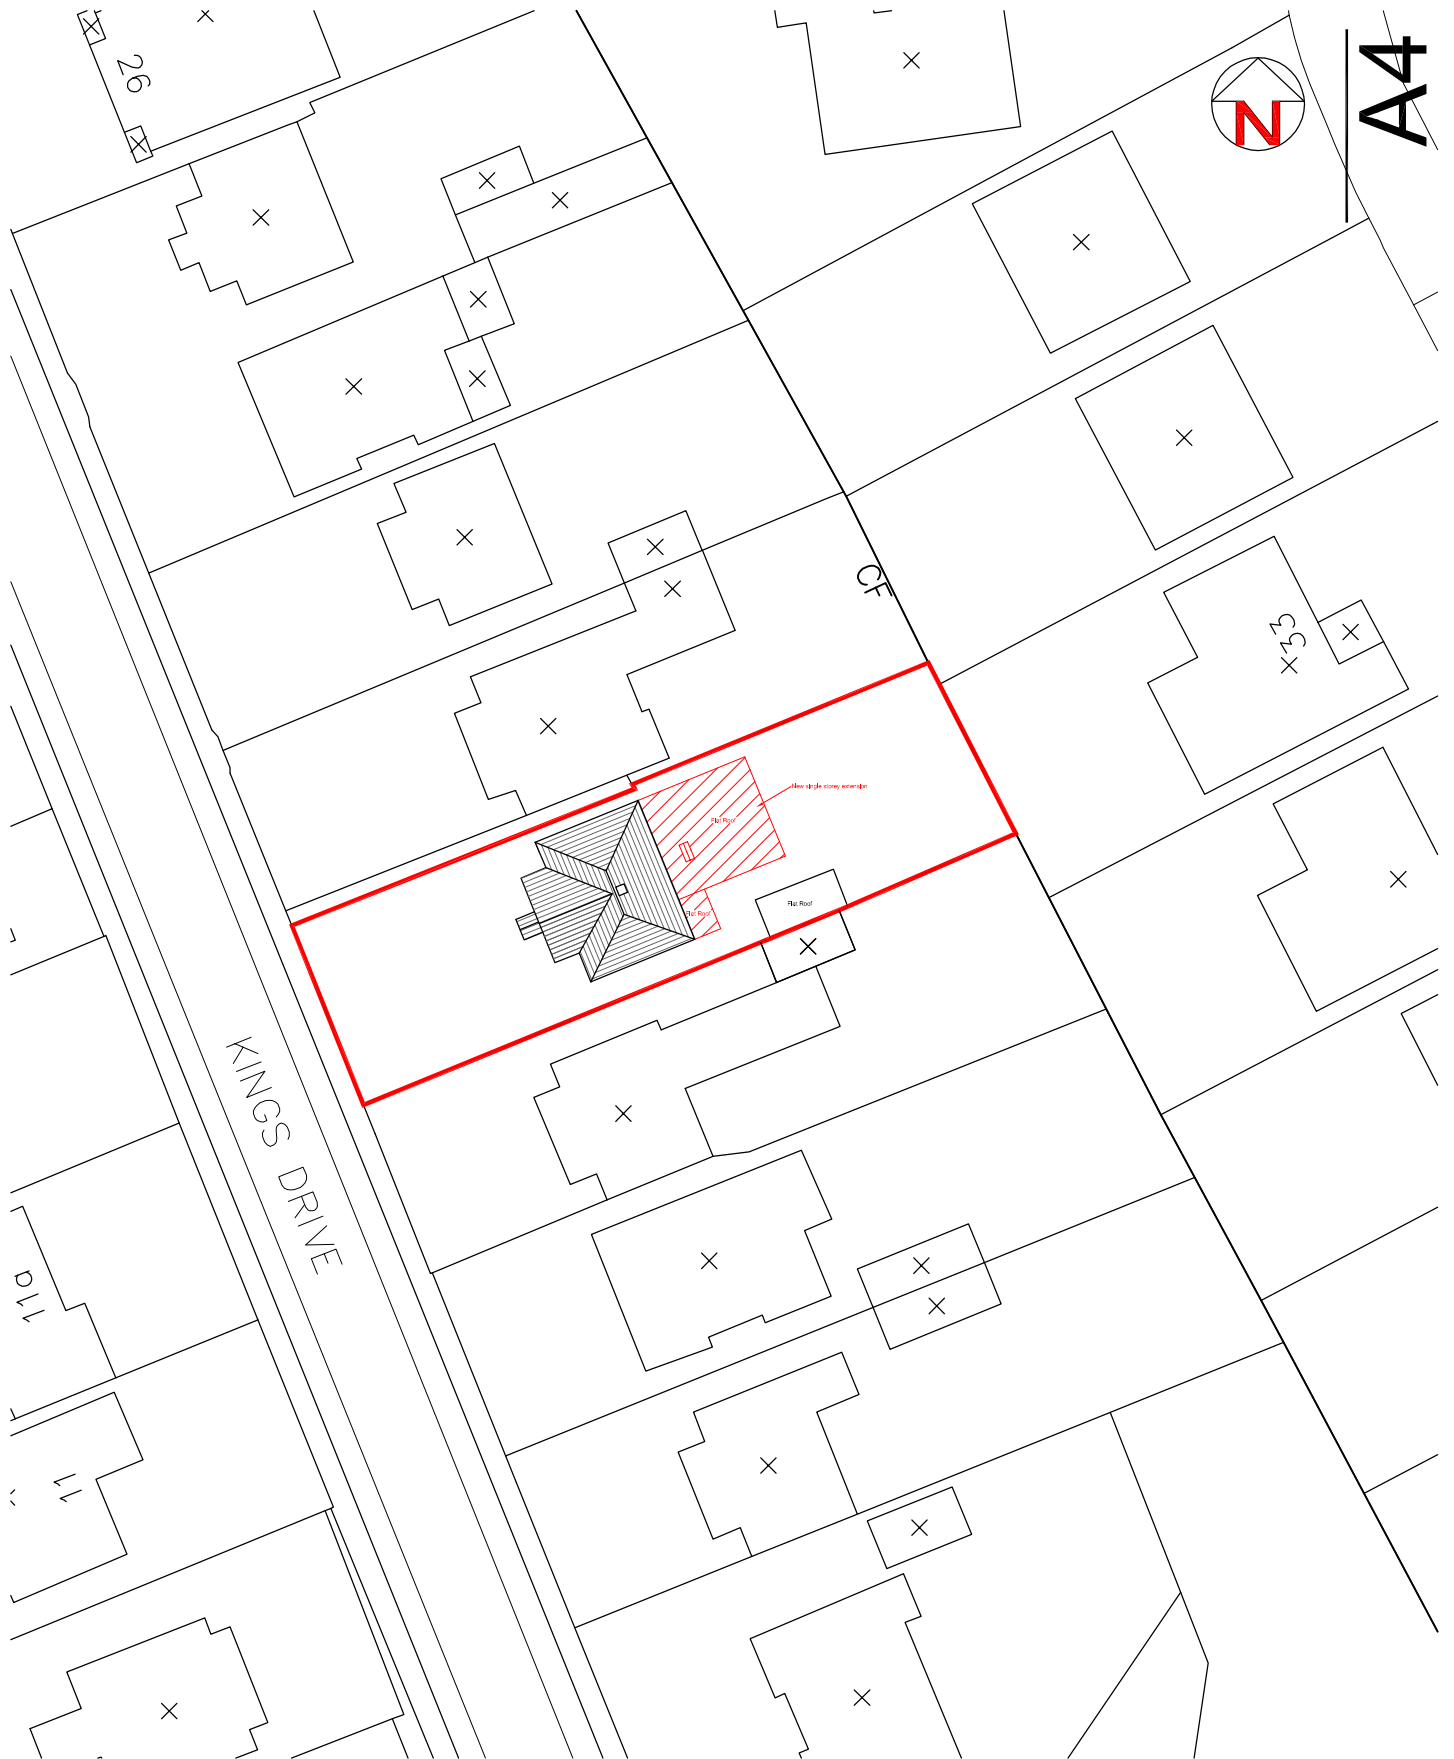

CLIENT:
Amanda Harte

ADDRESS:
16 Kings Drive
Pagham
West Sussex. PO21 4PY

PROJECT:
New Rear Extension

TITLE:
Block Plan

PURPOSE OF ISSUE:
PLANNING

SCALE:
1:500 @ A4

D
JRW

C

DATE
19/11/10

JOB NO.
90004

DRAWING No.
BP 01

REVISION
A

REVISION A: 19/11/10 - Proposed extension/works to rear highlighted.