


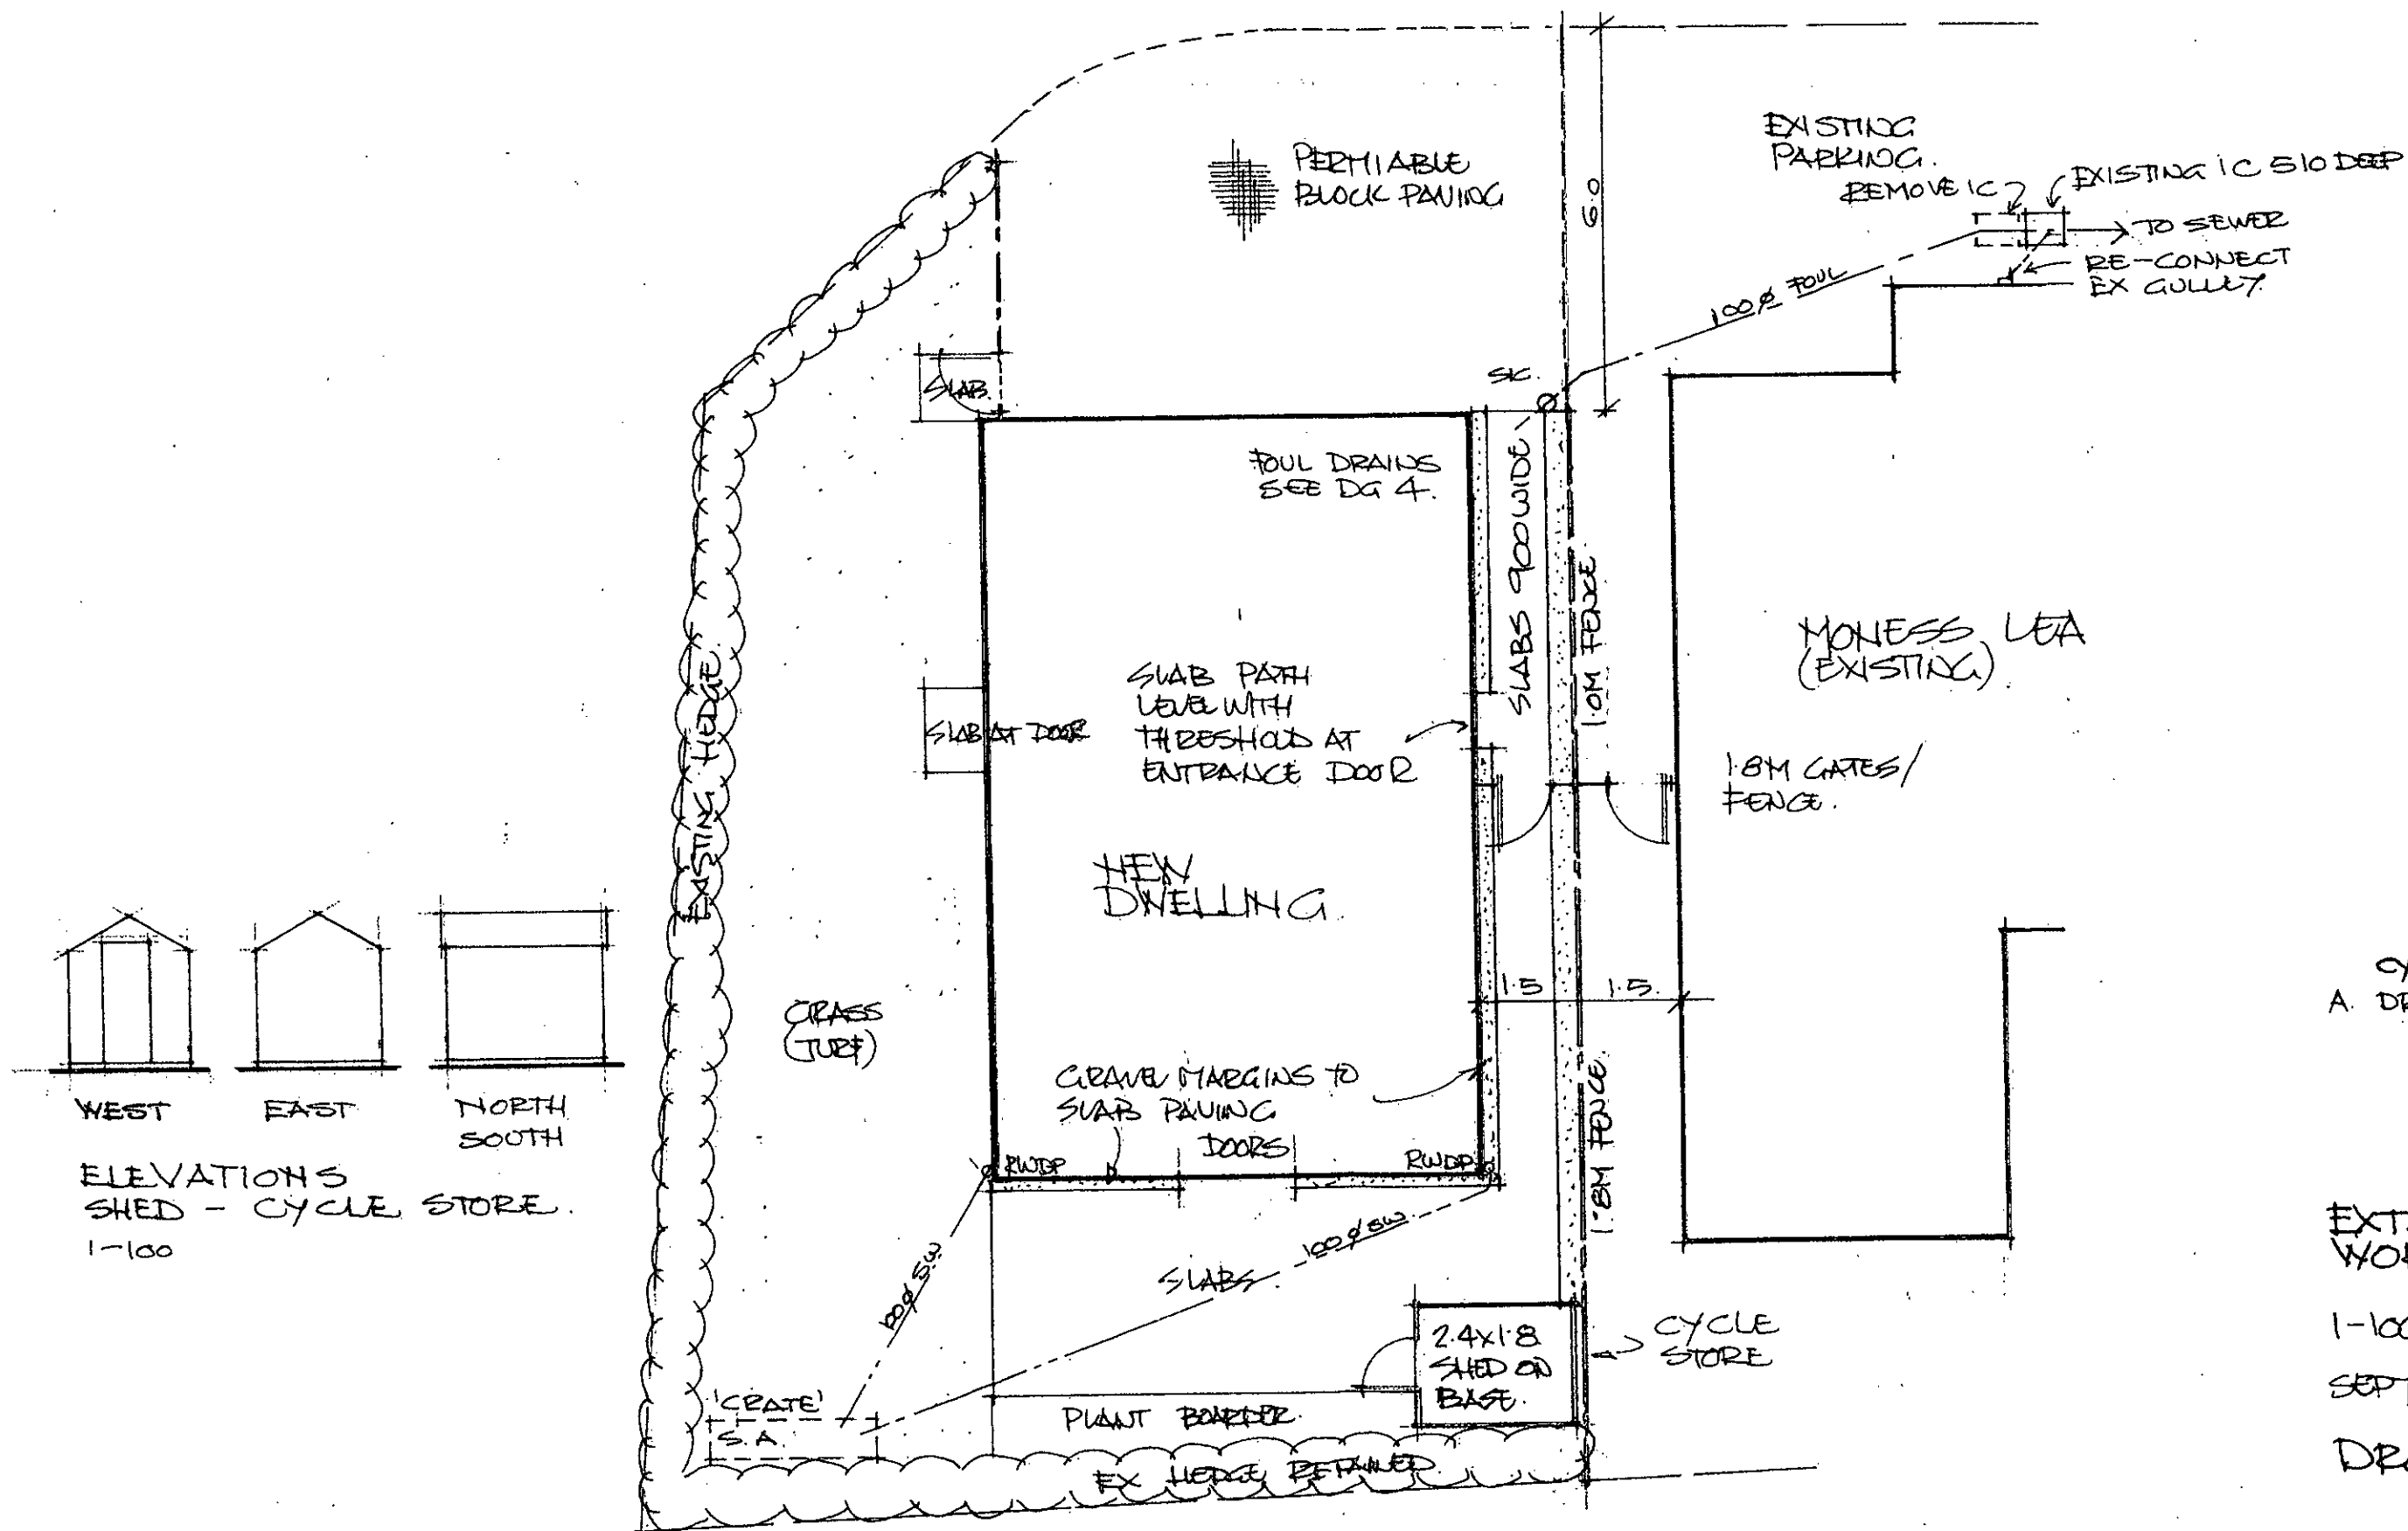

CYCLE STORE/  
A. DRAINAGE ADDED  
24.11.18.

EXTERNAL  
WORKS.

1-100 (A3)

SEPT. 2018

DRG 8A