


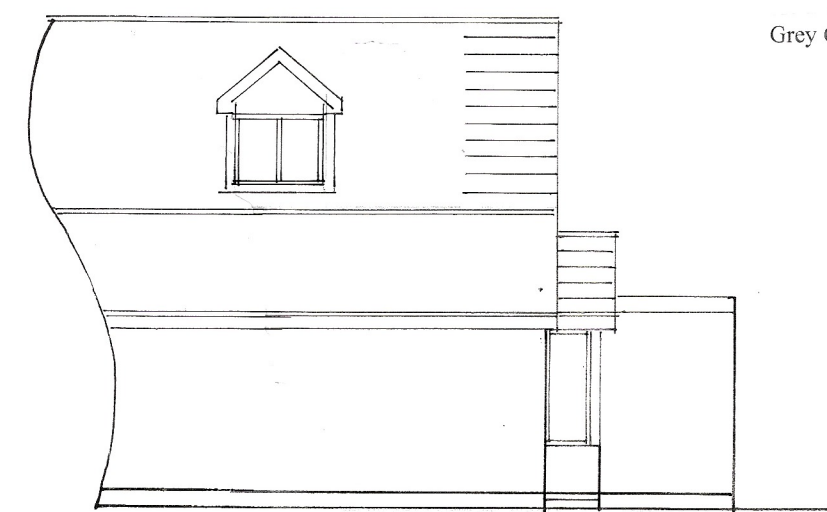

west

Grey Green aluminium window and door frames.


Marley Cedral smooth cement boarding.  
Colour: Cream White Code C07




south  
1 : 100

Smooth render finish in Pale Cream.

Roof tiles to match existing.

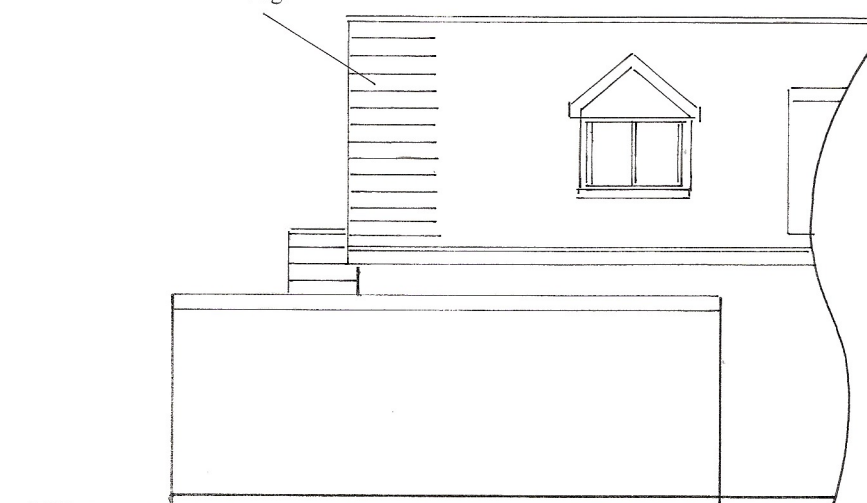

east

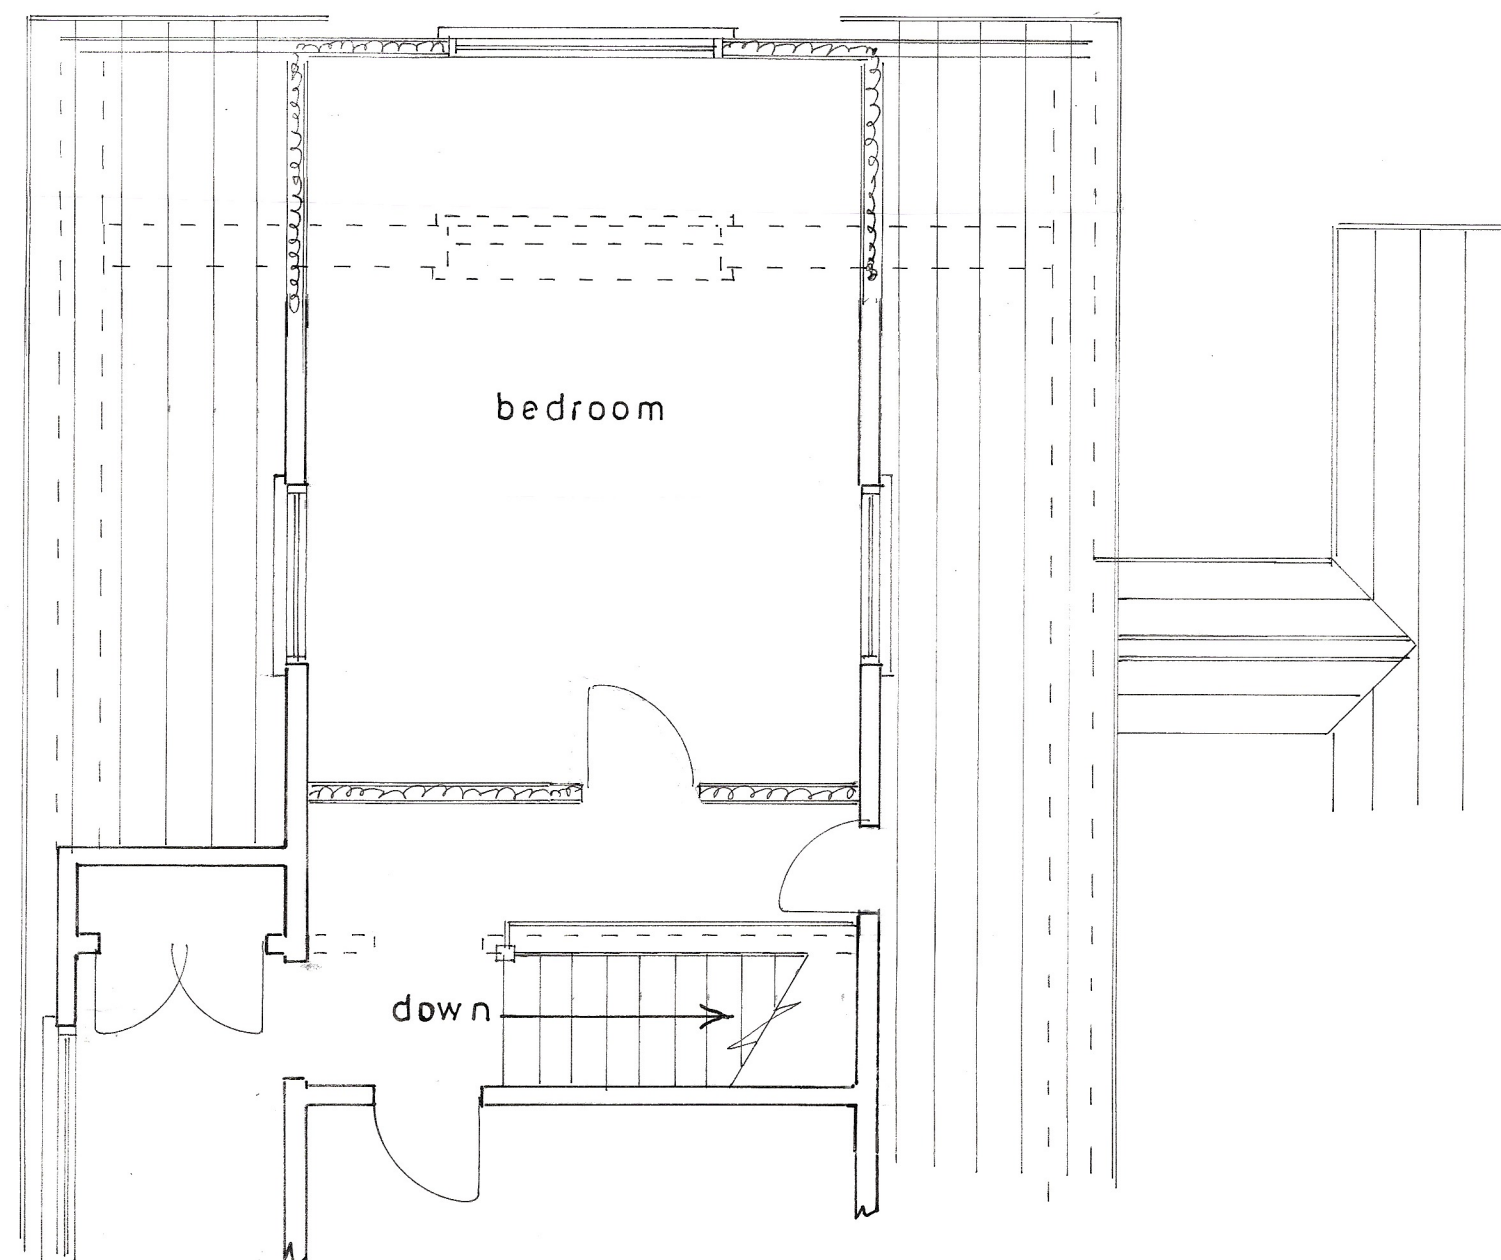

1st floor plan

1 : 50

Proposed

PROPOSED EXTERNAL AND INTERNAL ALTERATIONS AT 35, SEA LANE, PAGHAM  
FOR MR. & MRS. B. CURTIS.

sheet 2 of 3

Bryan Butcher  
Rainbow Cottage  
Nyetimber Lane  
Bognor Regis PO21 3JX  
01243 266871  
07973 233442  
bryan.butcher@btinternet.com  
www.bryanbutcher.com