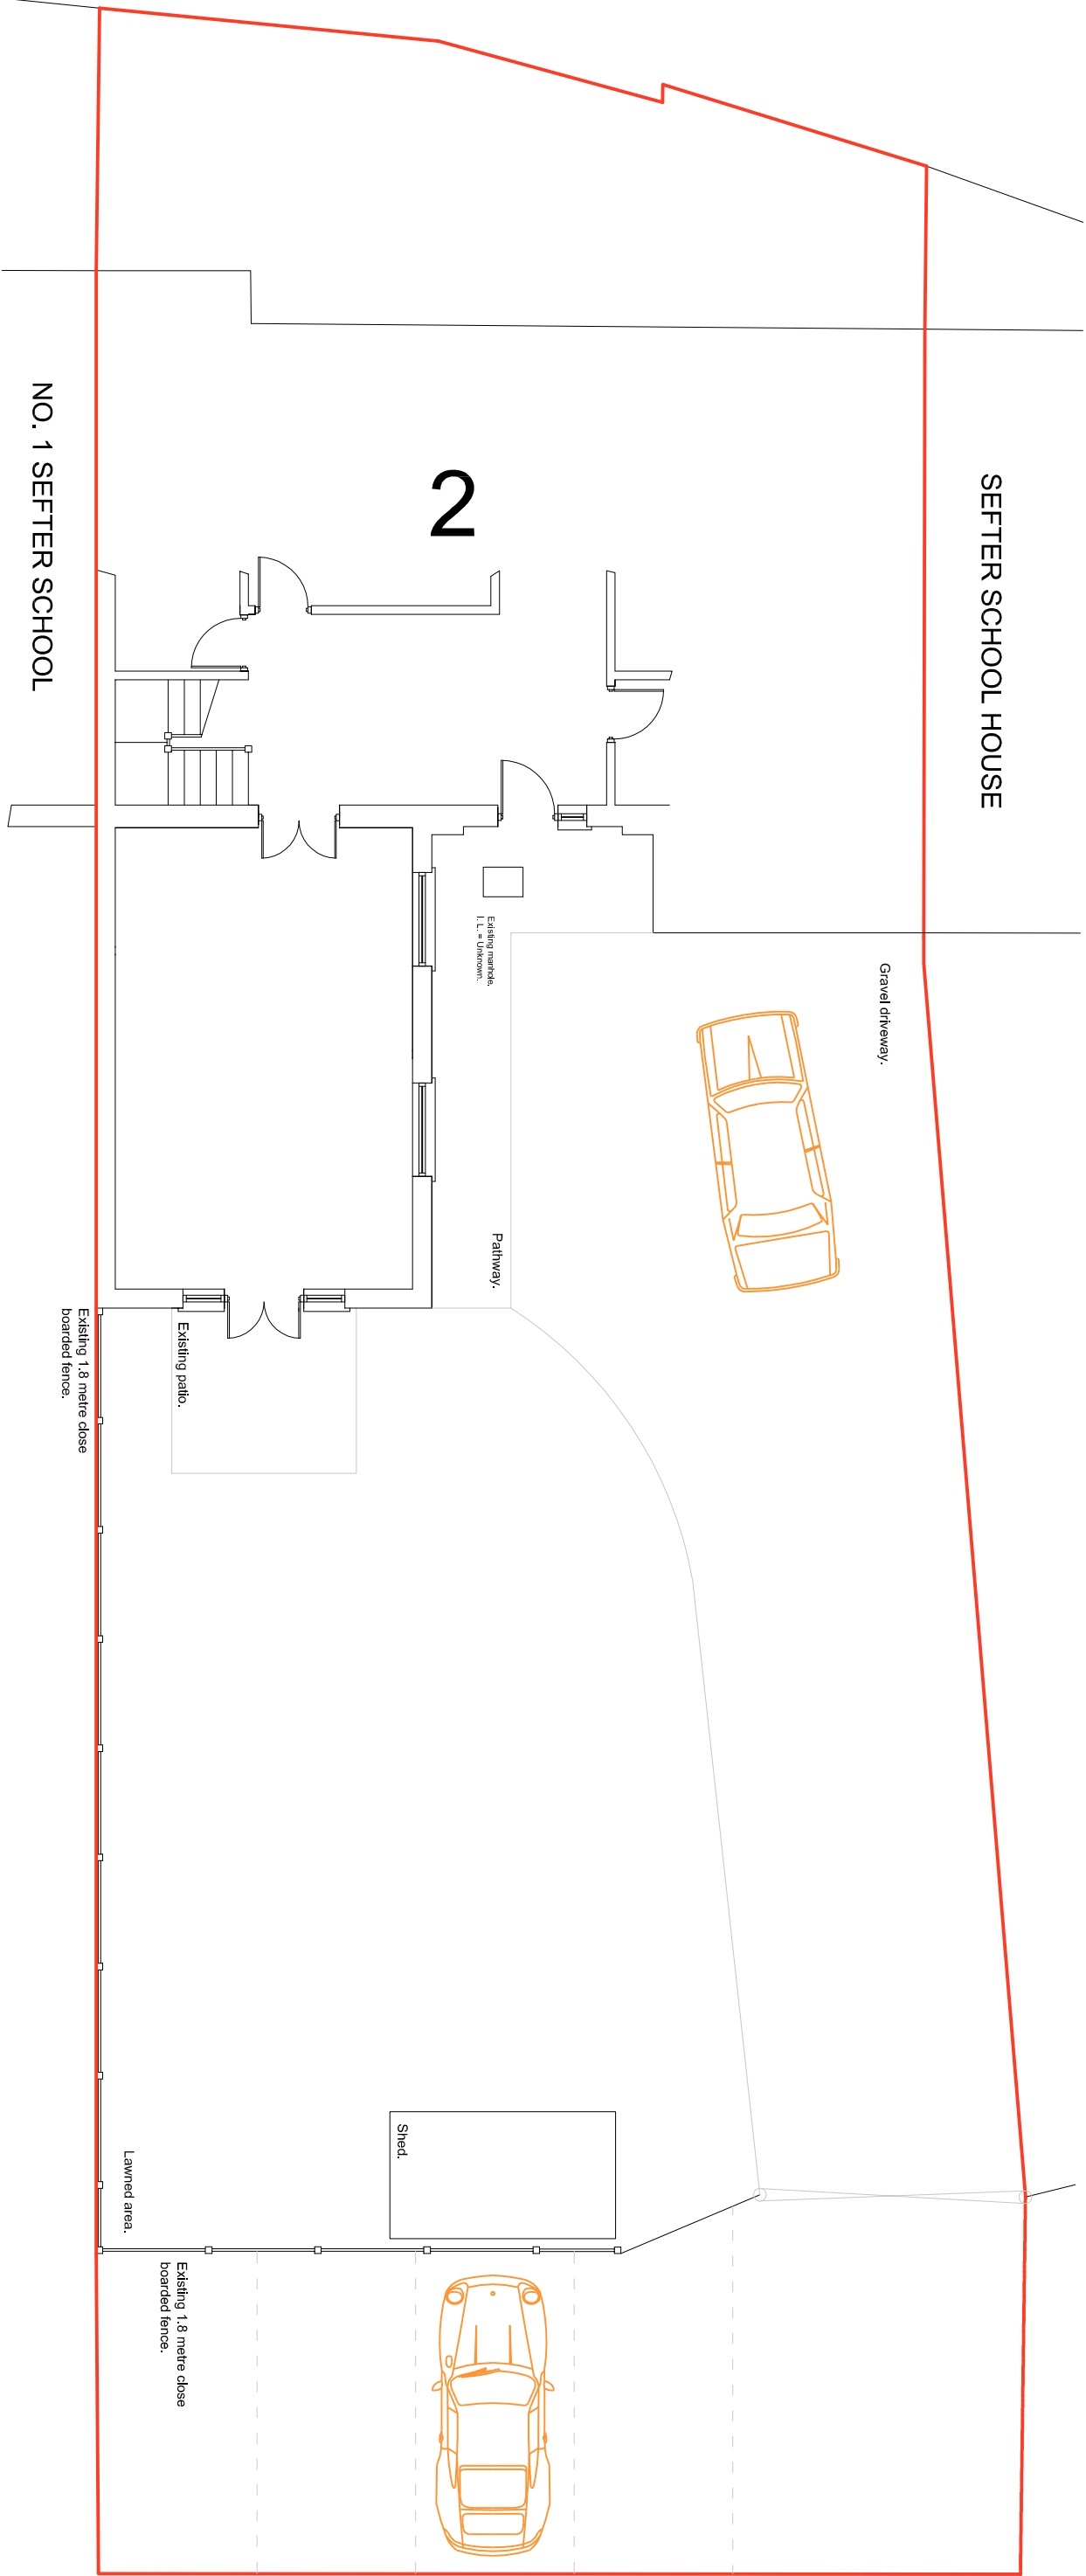


EXISTING SITE PLAN

SUSSEX BUILDING CONSULTANCY LIMITED	SBCL
2 SEFTER SCHOOL, SEFTER ROAD, BOGNOR REGIS.	1, COURSELYN, BERSTED STREET BOGNOR REGIS PO22 9QE
SCALE - 1/100 REV - DATE - 21/12/2009	TEL/FAX - (01243) 861379