



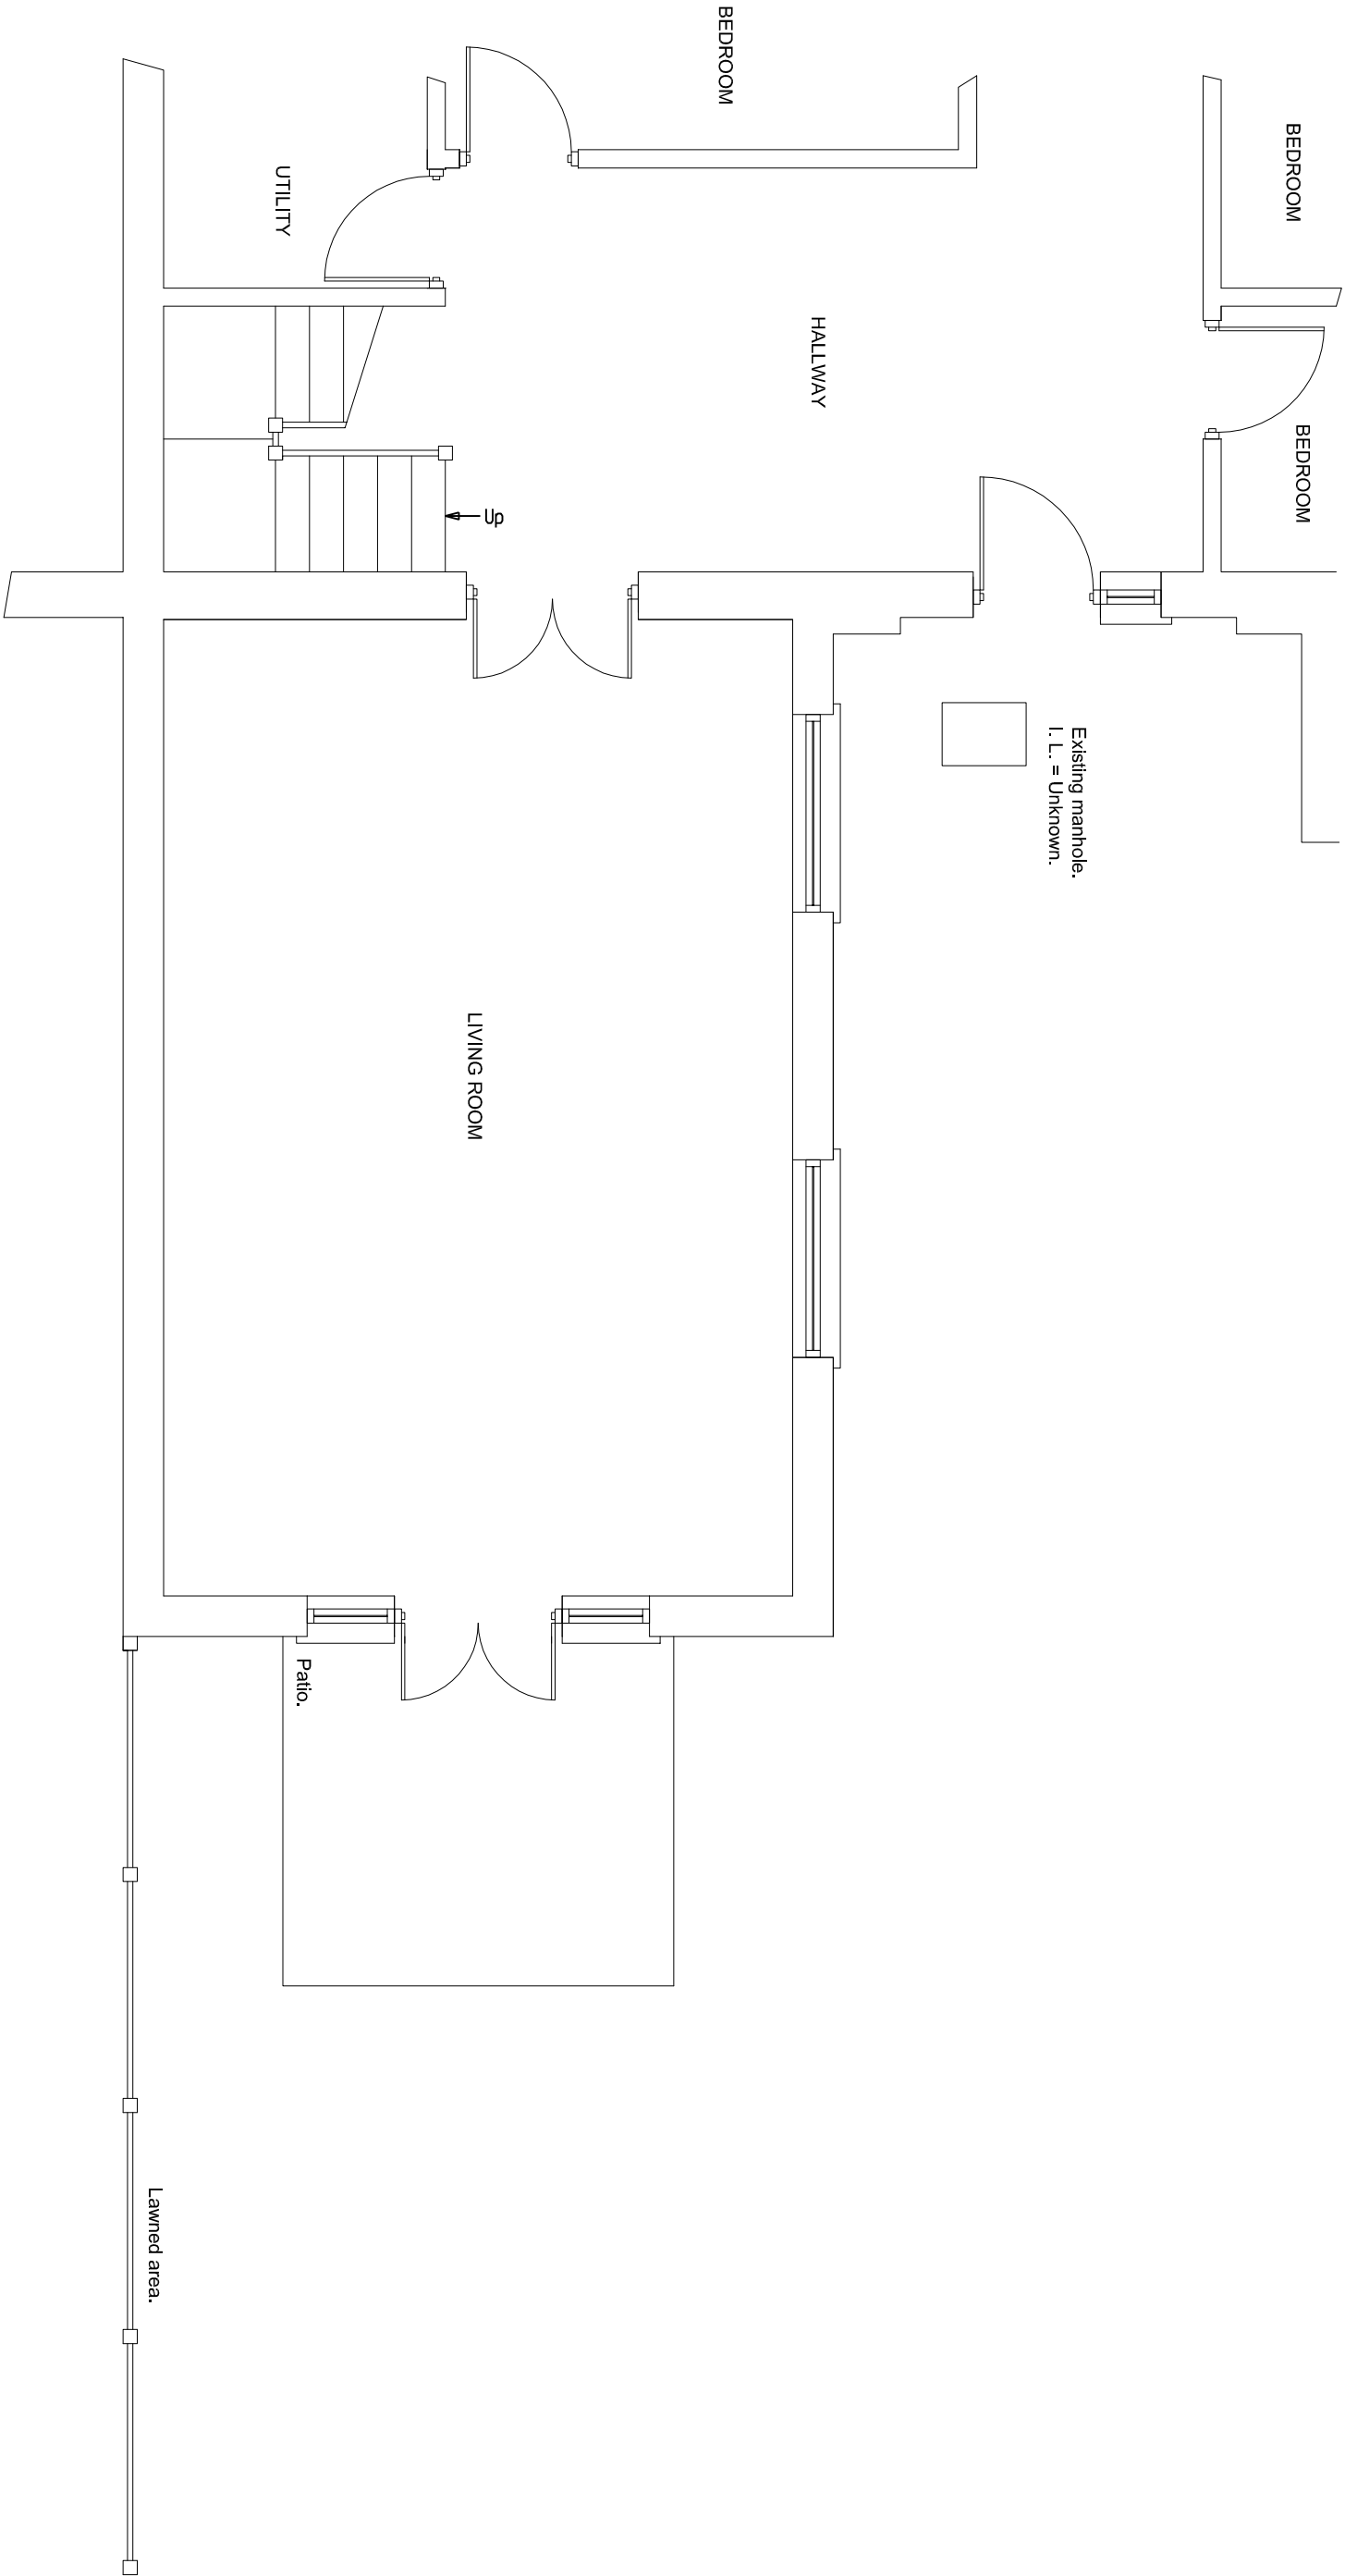

EXISTING GROUND FLOOR PLAN

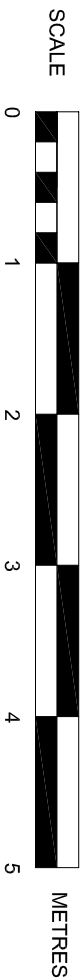

SUSSEX BUILDING CONSULTANCY LIMITED 2 SEFTER SCHOOL, SEFTER ROAD, PAGHAM, BOGNOR REGIS. SCALE - 1/50 REV - DATE - 24/11/2009	SBCL 1 COURDELYS BERSTED STREET BOGNOR REGIS PO22 9QE TEL/FAX - (01243) 861379
---	--