



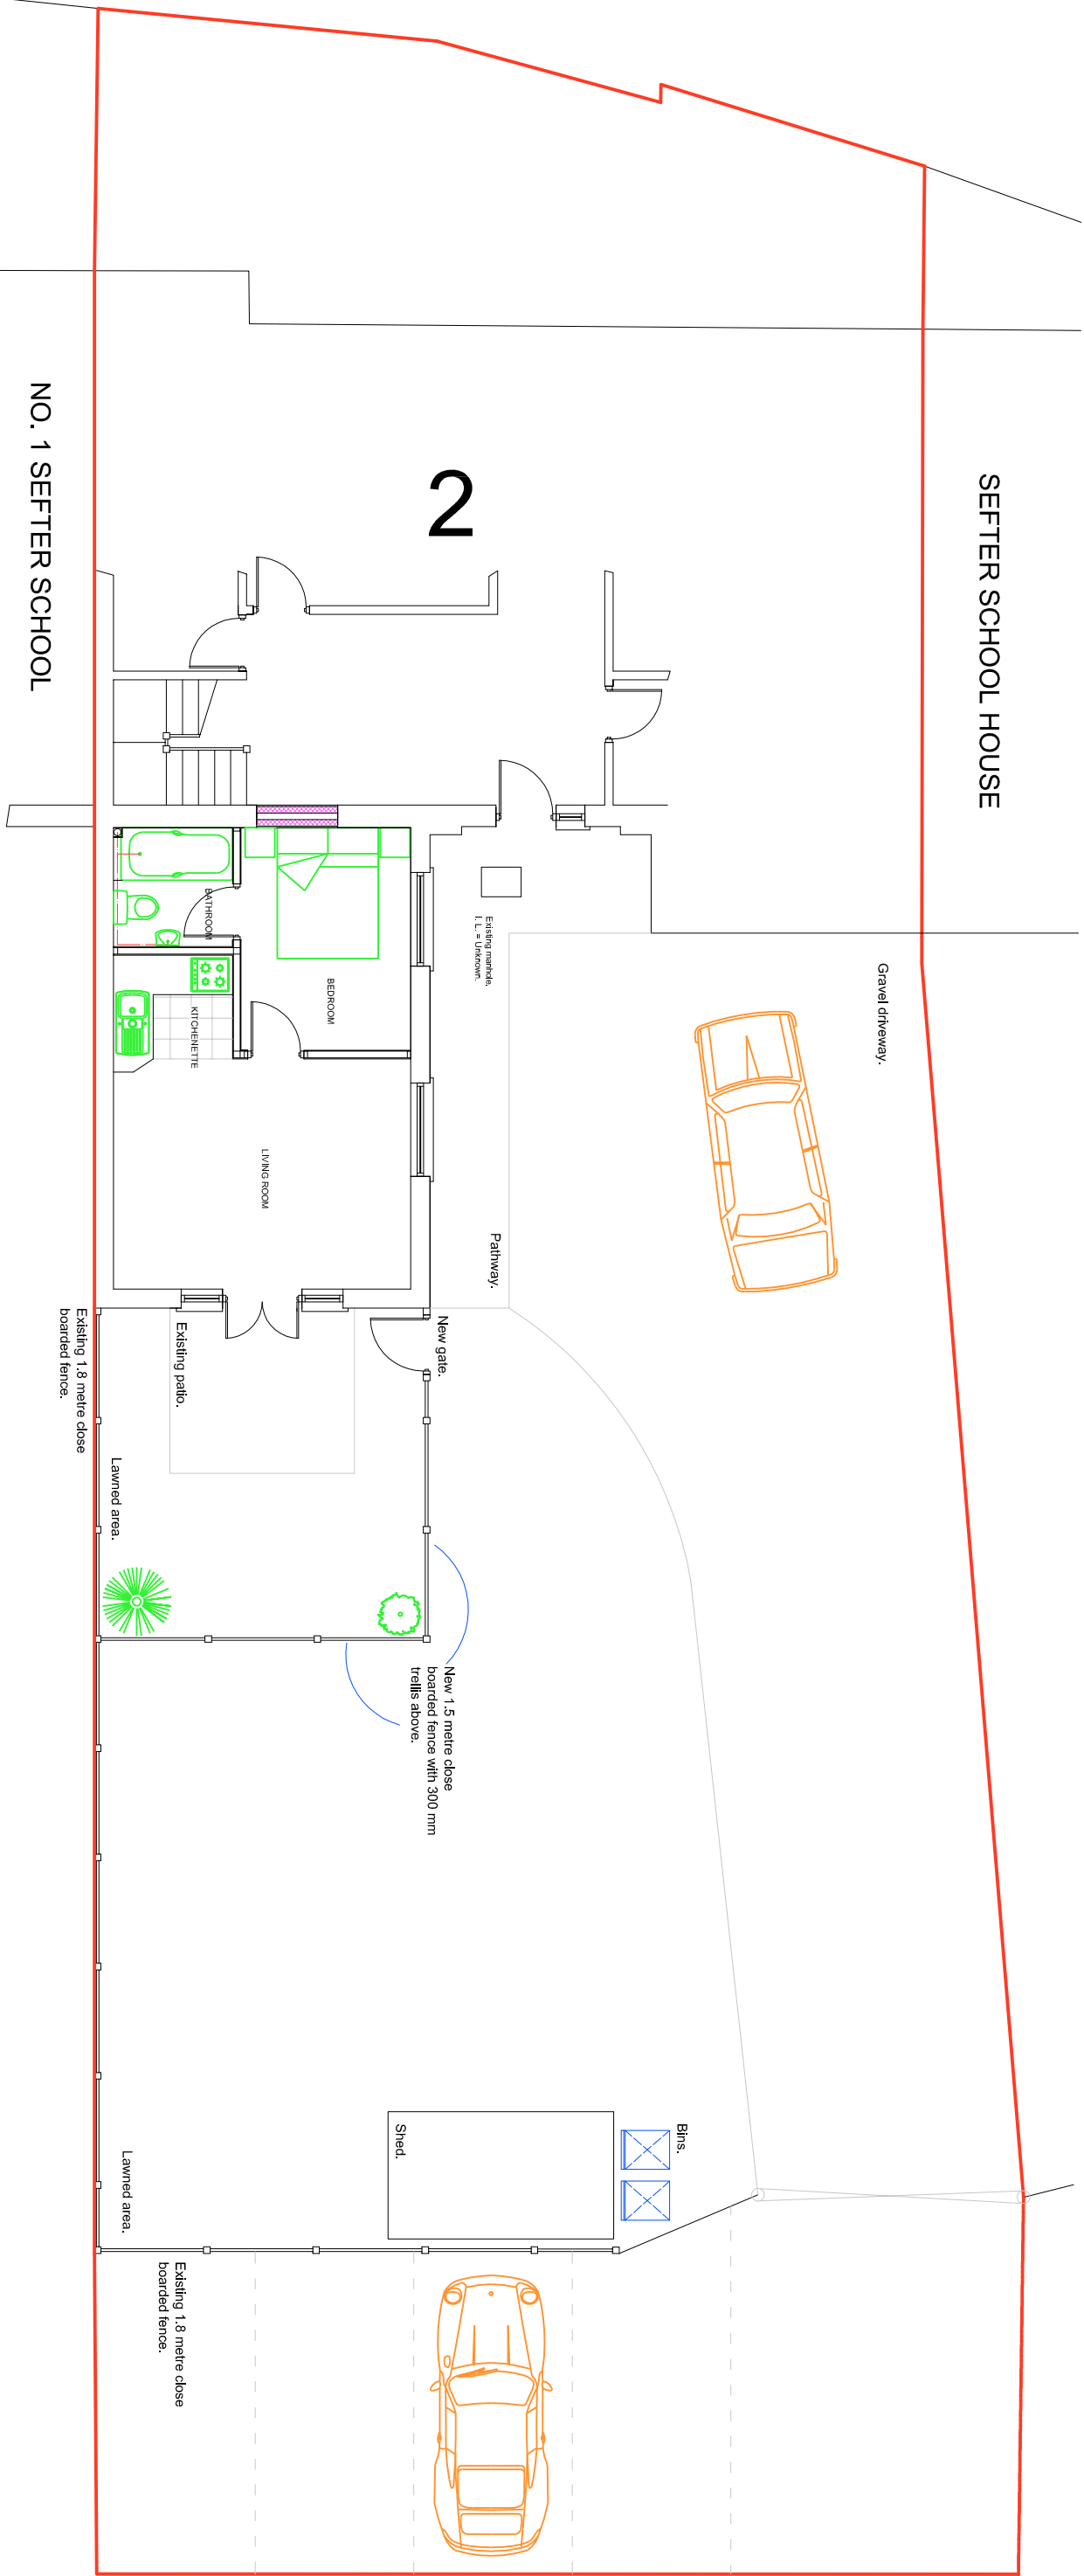

PROPOSED SITE PLAN

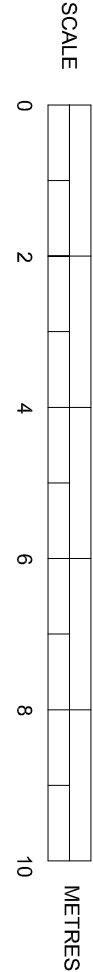

|                                                |                                                            |
|------------------------------------------------|------------------------------------------------------------|
| SUSSEX BUILDING CONSULTANCY LIMITED            | <b>SBCL</b>                                                |
| 2 SEFTER SCHOOL, SEFTER ROAD,<br>BOGNOR REGIS. | 1 COURSEWAY,<br>BERSTED STREET<br>BOGNOR REGIS<br>PO22 9QE |
| SCALE - 1/100 REV - DATE - 21/12/2009          | TEL/FAX - (01243) 861379                                   |