



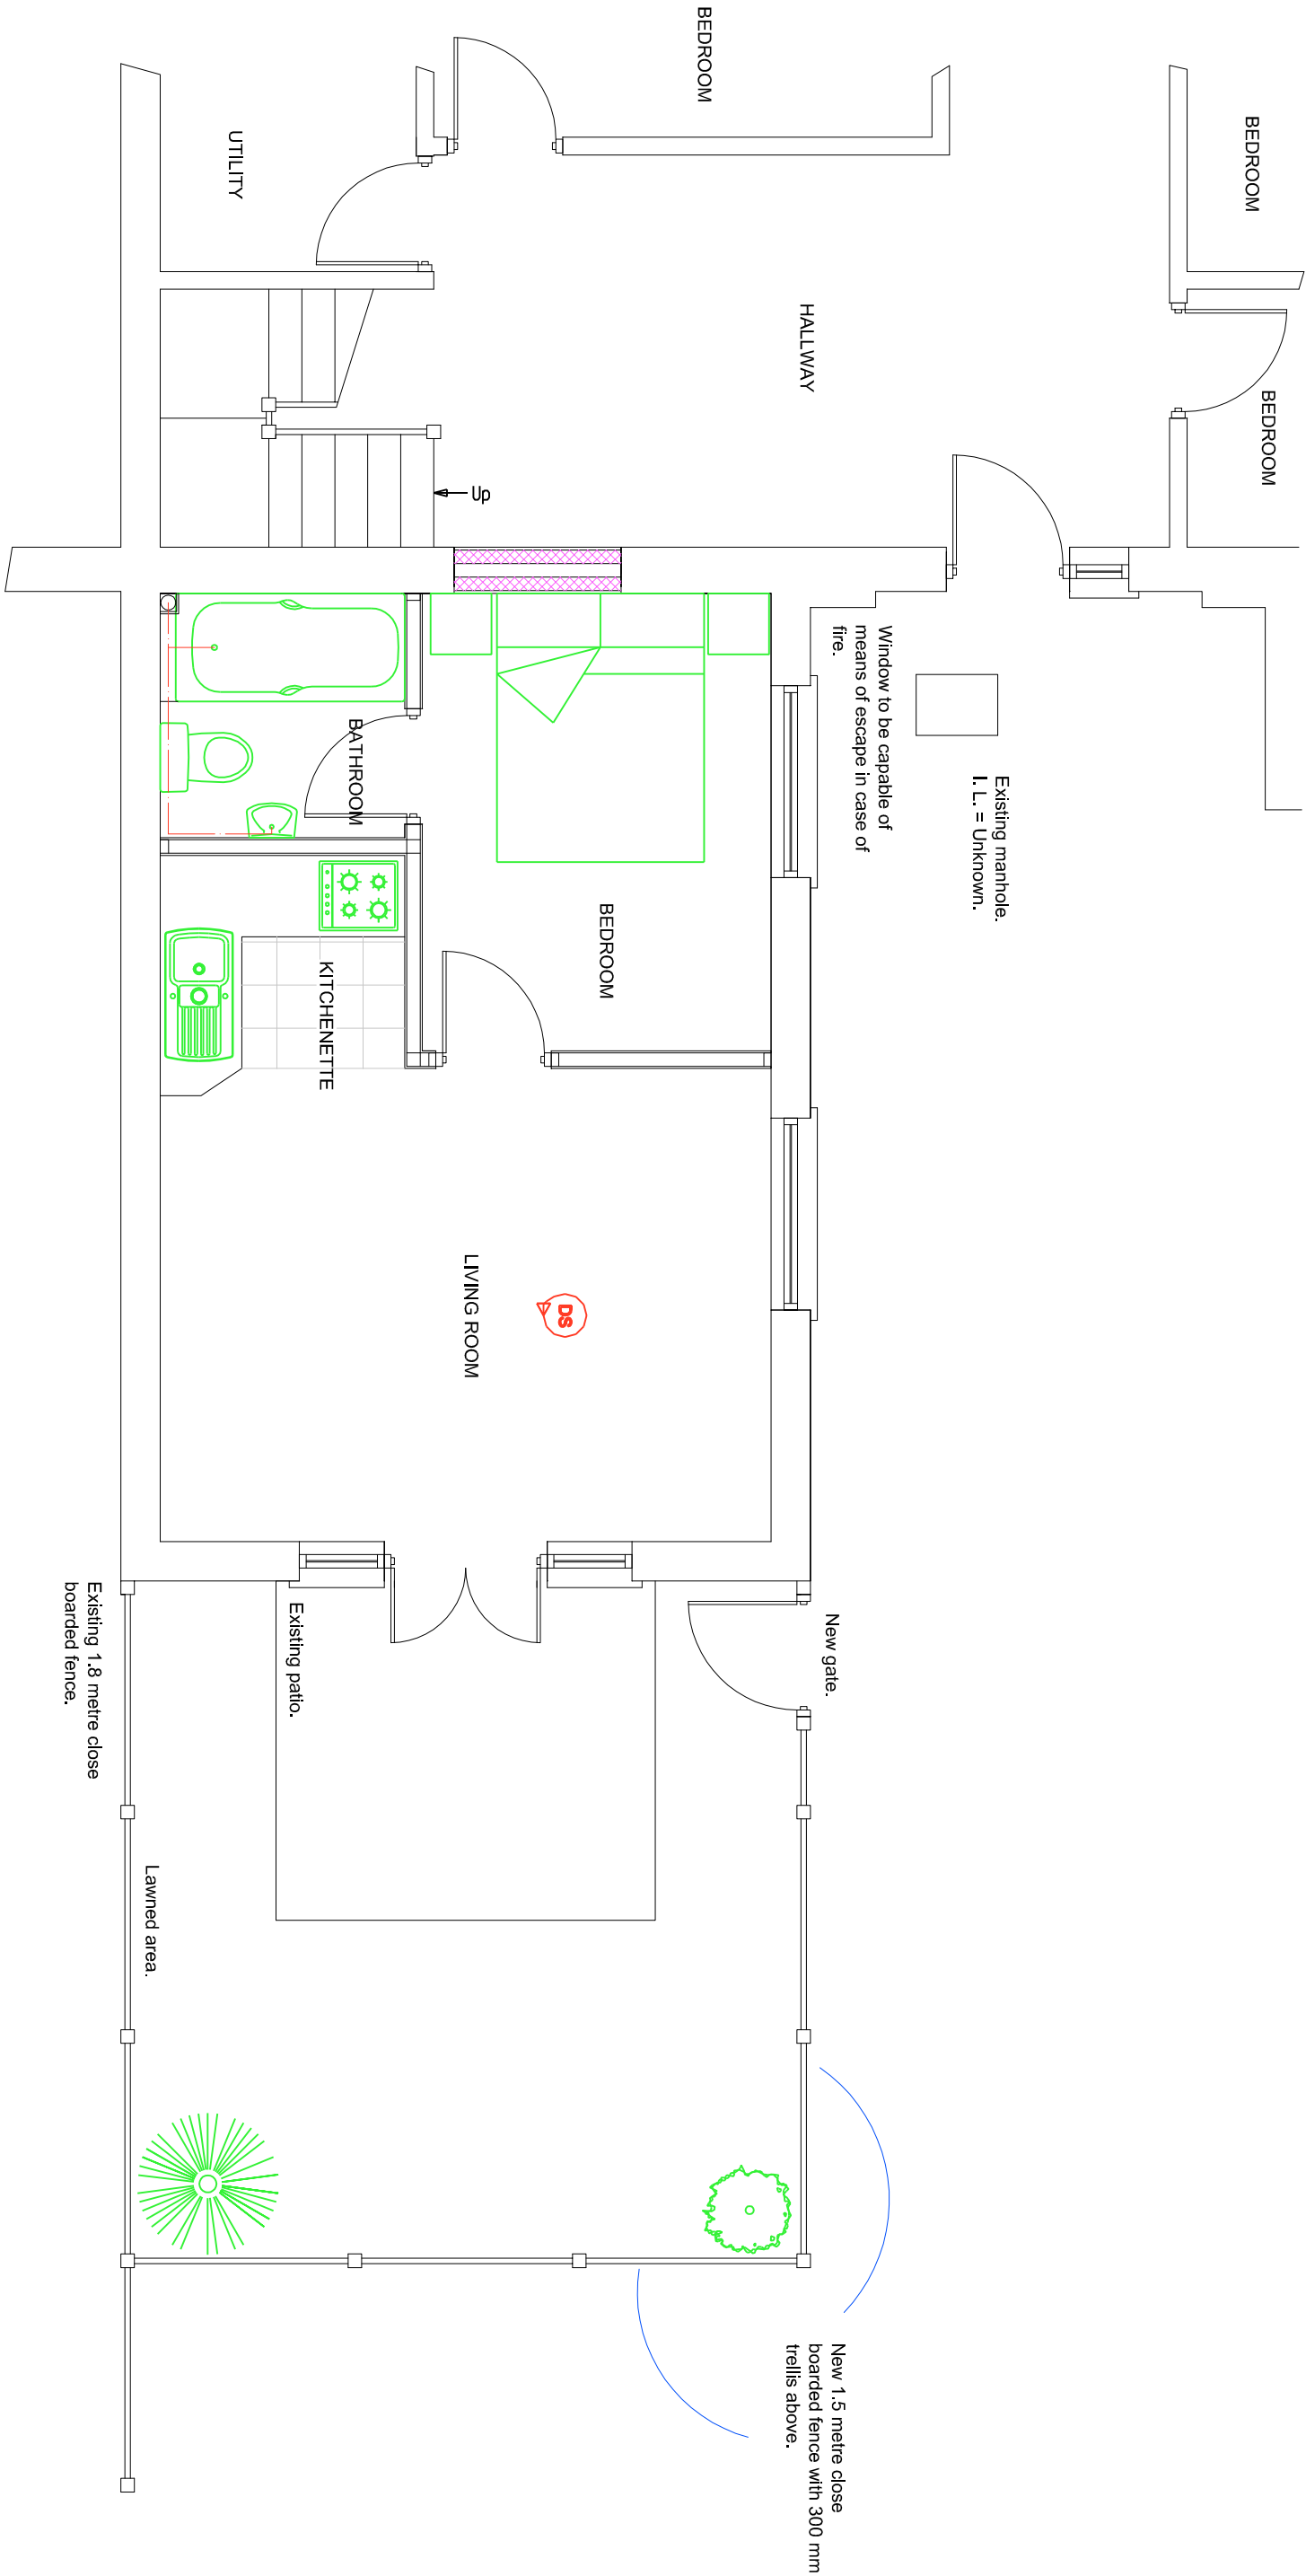

PROPOSED GROUND FLOOR PLAN

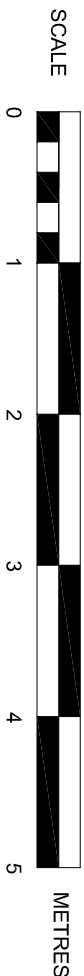

SUSSEX BUILDING CONSULTANCY LIMITED	
2 SEFTER SCHOOL, SEFTER ROAD, PAGHAM, BOGNOR REGIS.	
SCALE - 1/50 REV - A DATE - 21/12/2009	
SBCL	1 COURDELYS BERSTED STREET BOGNOR REGIS PO22 9QE TEL/FAX - (01243) 861379