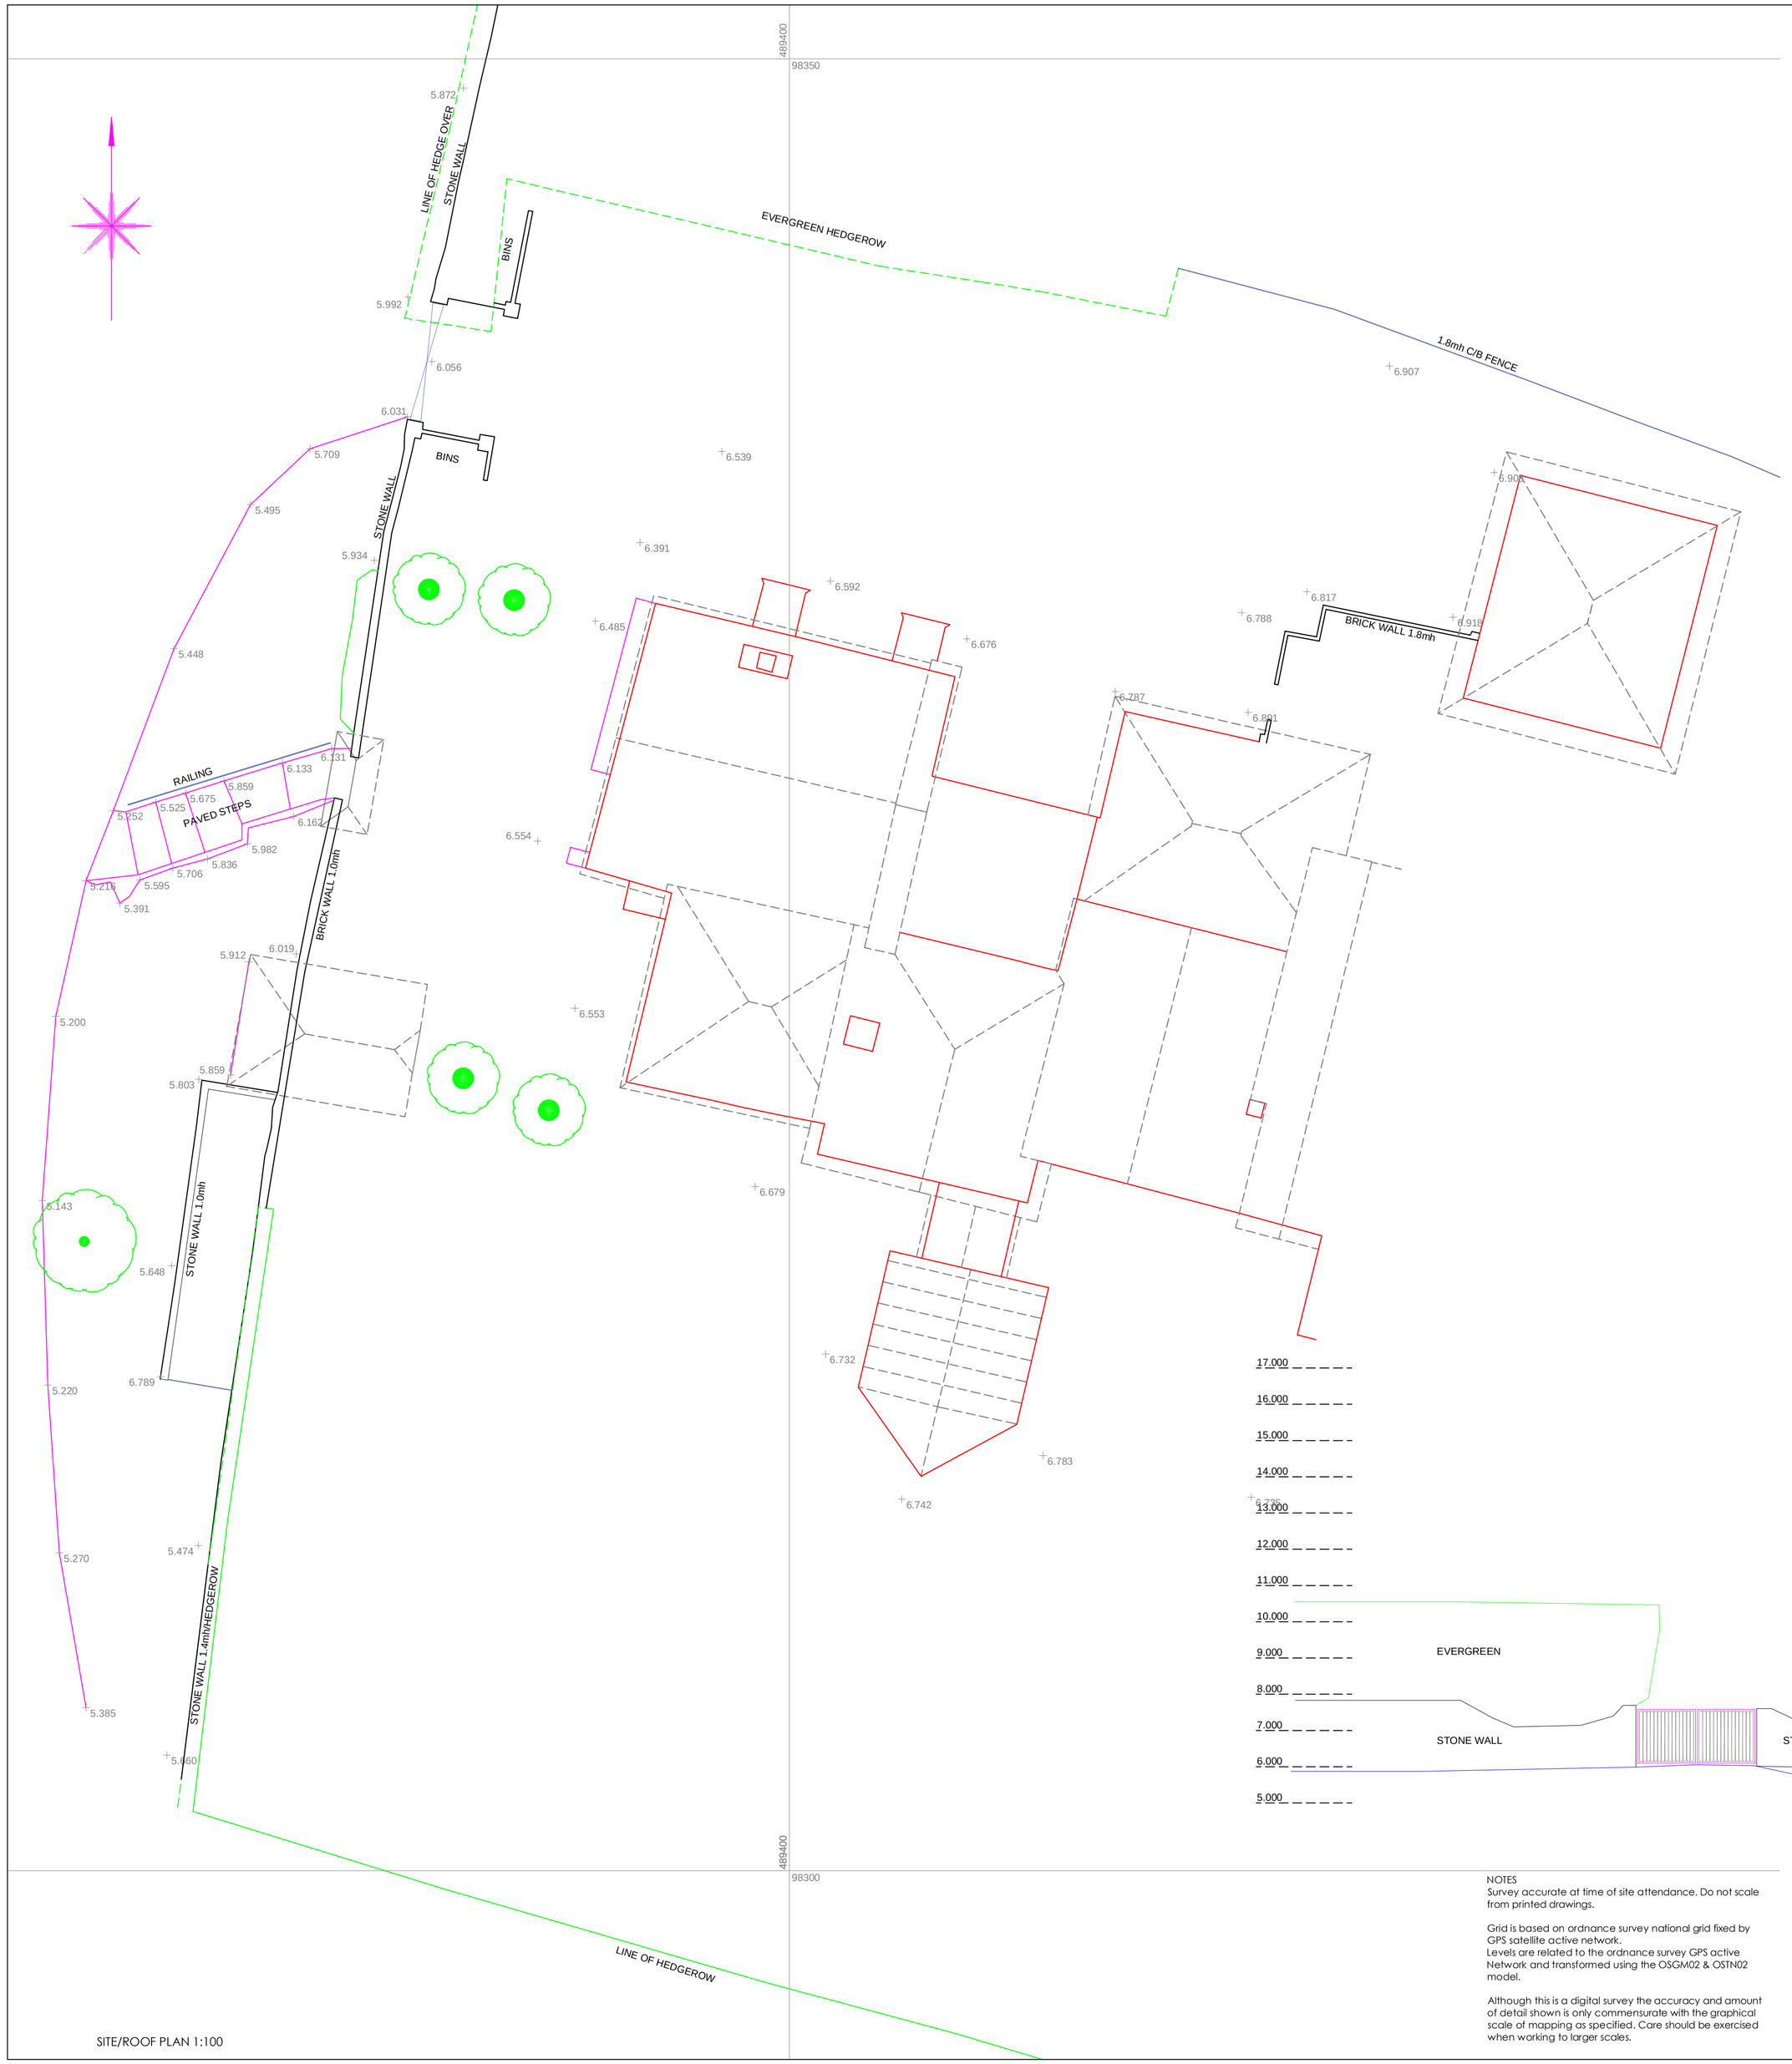

SITE/ROOF PLAN 1:100

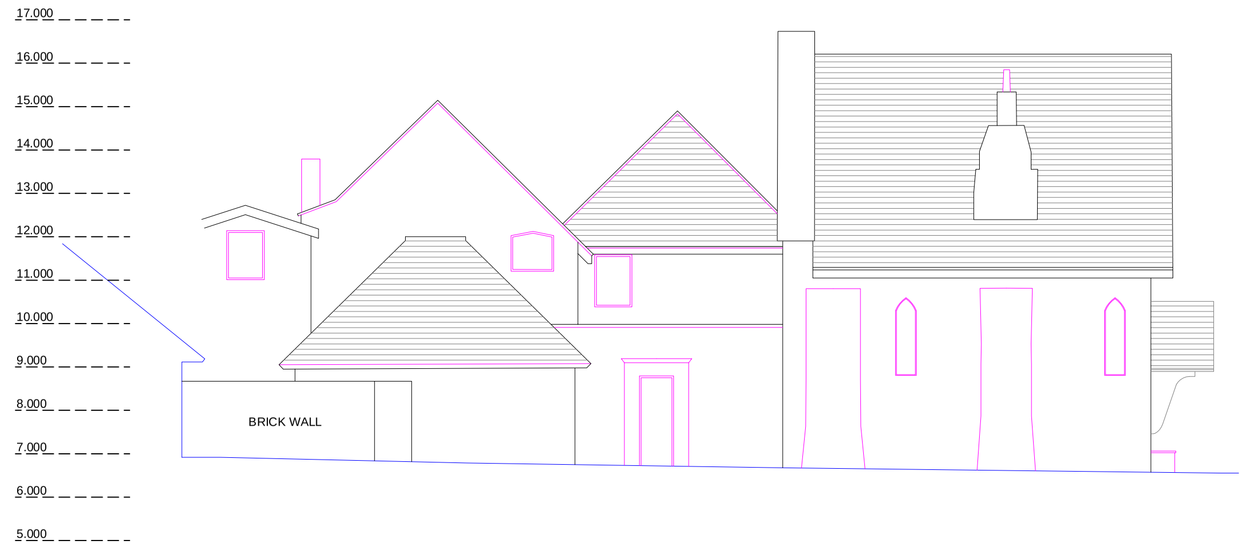

NORTH ELEVATION 1:100

SOUTH ELEVATION 1:100

WEST ELEVATION/STREET SCENE 1:100

NOTES
Survey accurate at time of site attendance. Do not scale from printed drawings.

Grid is based on ordnance survey national grid fixed by GPS satellite active network.
Levels are related to the ordnance survey GPS active Network and transformed using the OSGM02 & OSTN02 model.

Although this is a digital survey the accuracy and amount of detail shown is only commensurate with the graphical scale of mapping as specified. Care should be exercised when working to larger scales.

Although this is a digital survey the accuracy and amount of detail shown is only commensurate with the graphical scale of mapping as specified. Care should be exercised when working to larger scales.

Visible features in the vicinity of the boundaries as shown above, may not represent the extent of legally conveyed ownership.

Whilst every effort has been made to achieve accuracy on this plan, CRUCIAL clearance dimensions, levels and invert levels should be checked prior to design and construction.

Areas of dense undergrowth cannot be surveyed in detail, these areas will be shown in outline only and marked as 'dense undergrowth' on the plan.

medlams
surveys limited
www.medlams-surveys.co.uk
bmedlam@medlams-surveys.co.uk
07717 205 388 01243 931482

project:	BARTON MANOR, BARTON CLOSE		
client:	N.RAWLINS	job ref:	S845
title:	ELEVATIONS/SITE PLAN	scale	1:100 @A1
date	APR 2017	dwg no: EX01	rev:

ARUN DISTRICT COUNCIL PT13/171/PL