
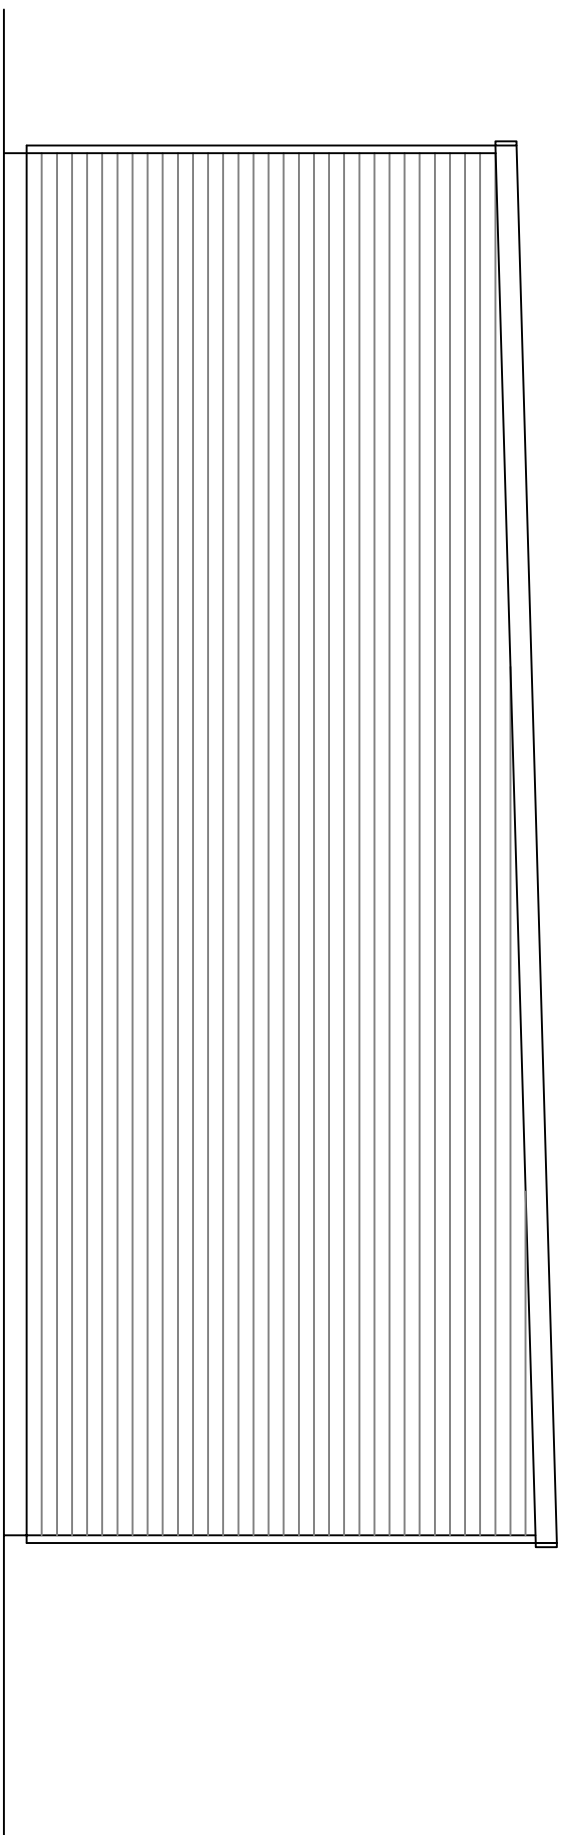
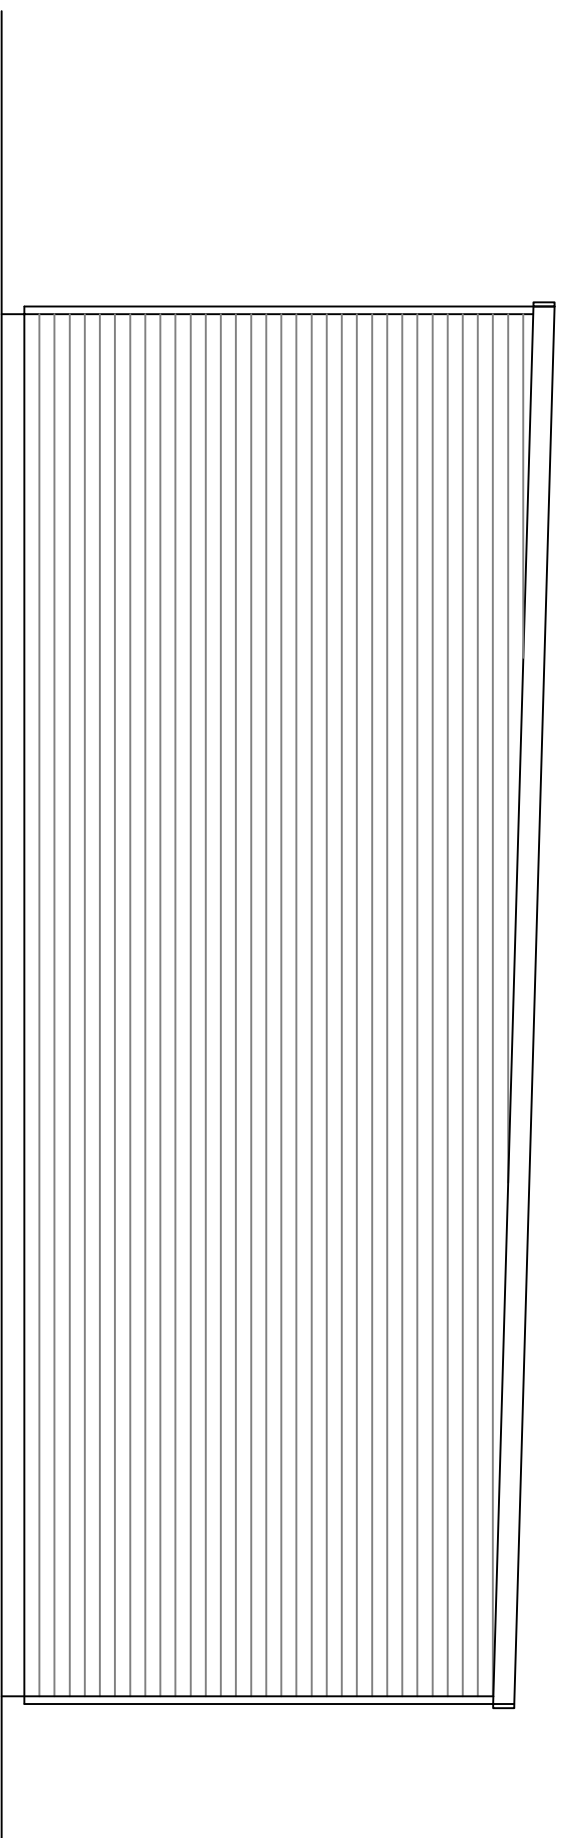
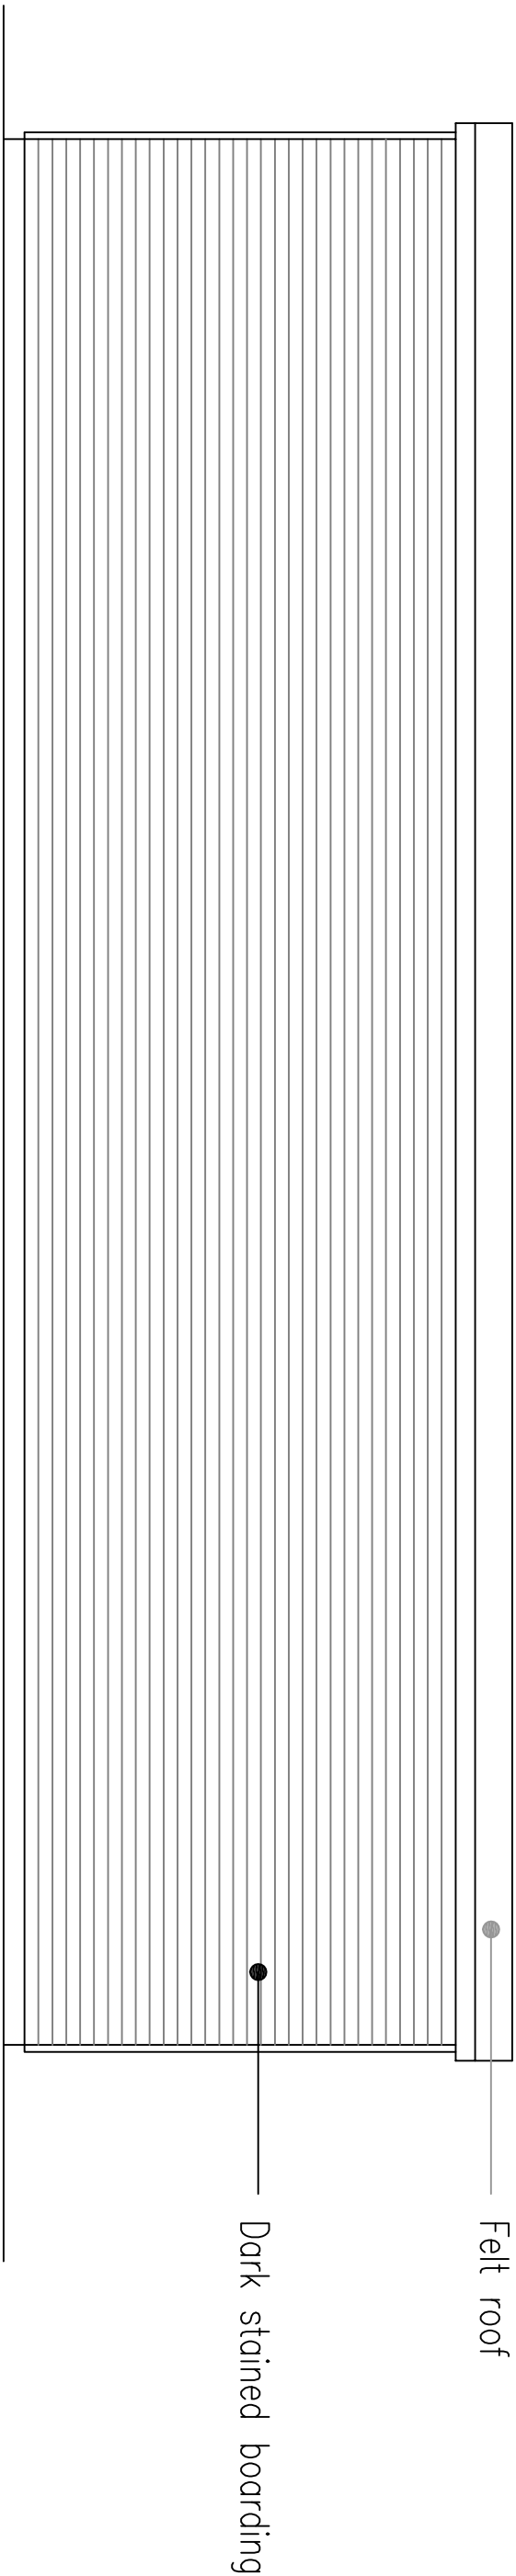
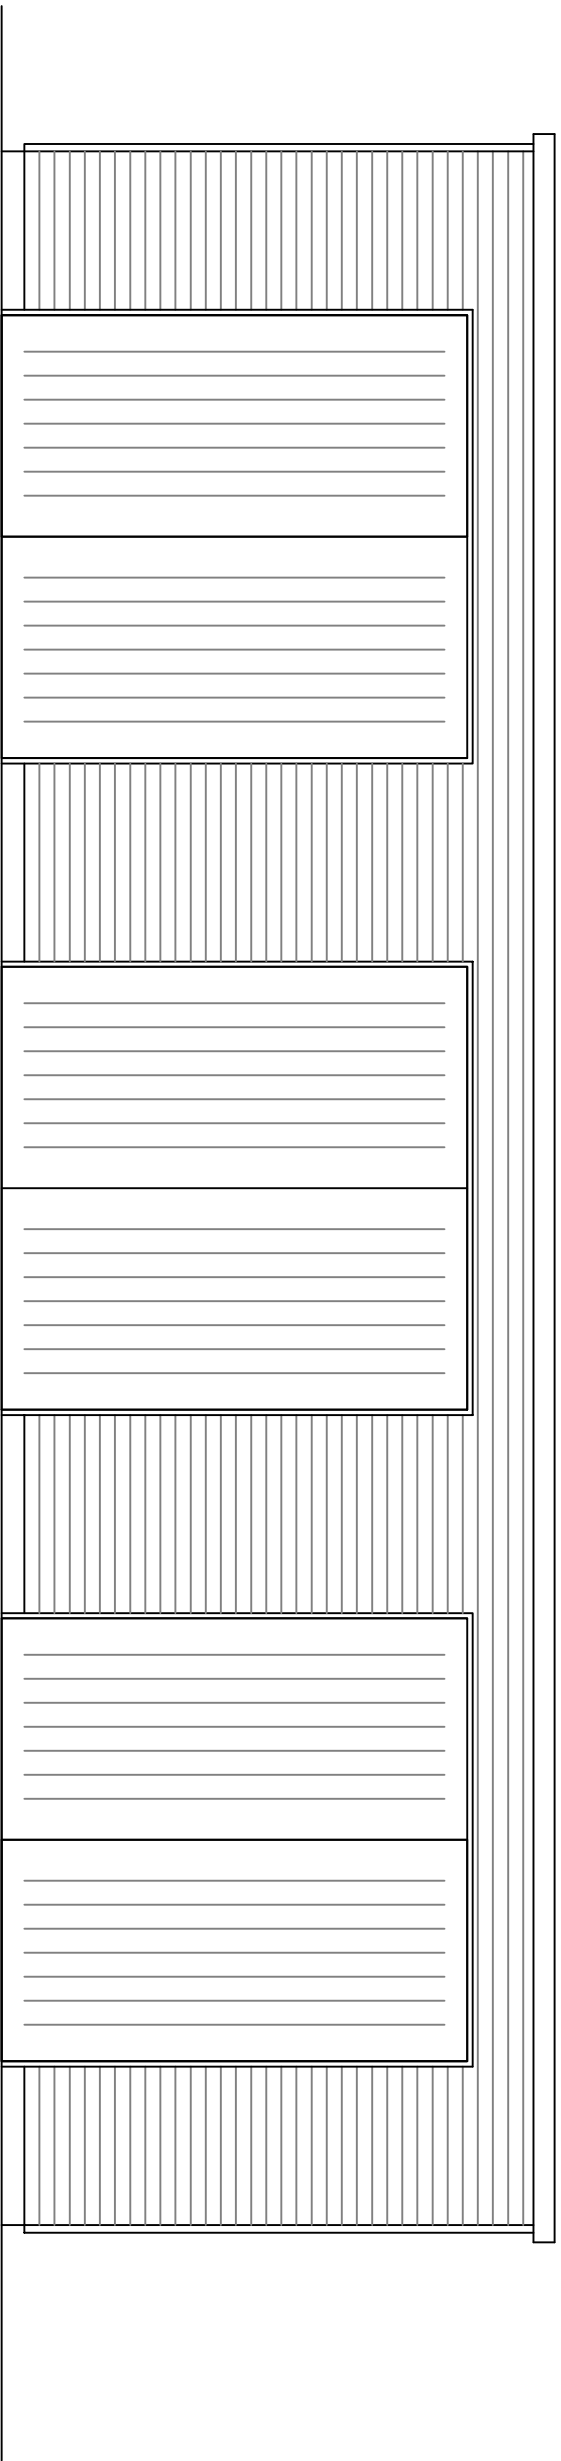


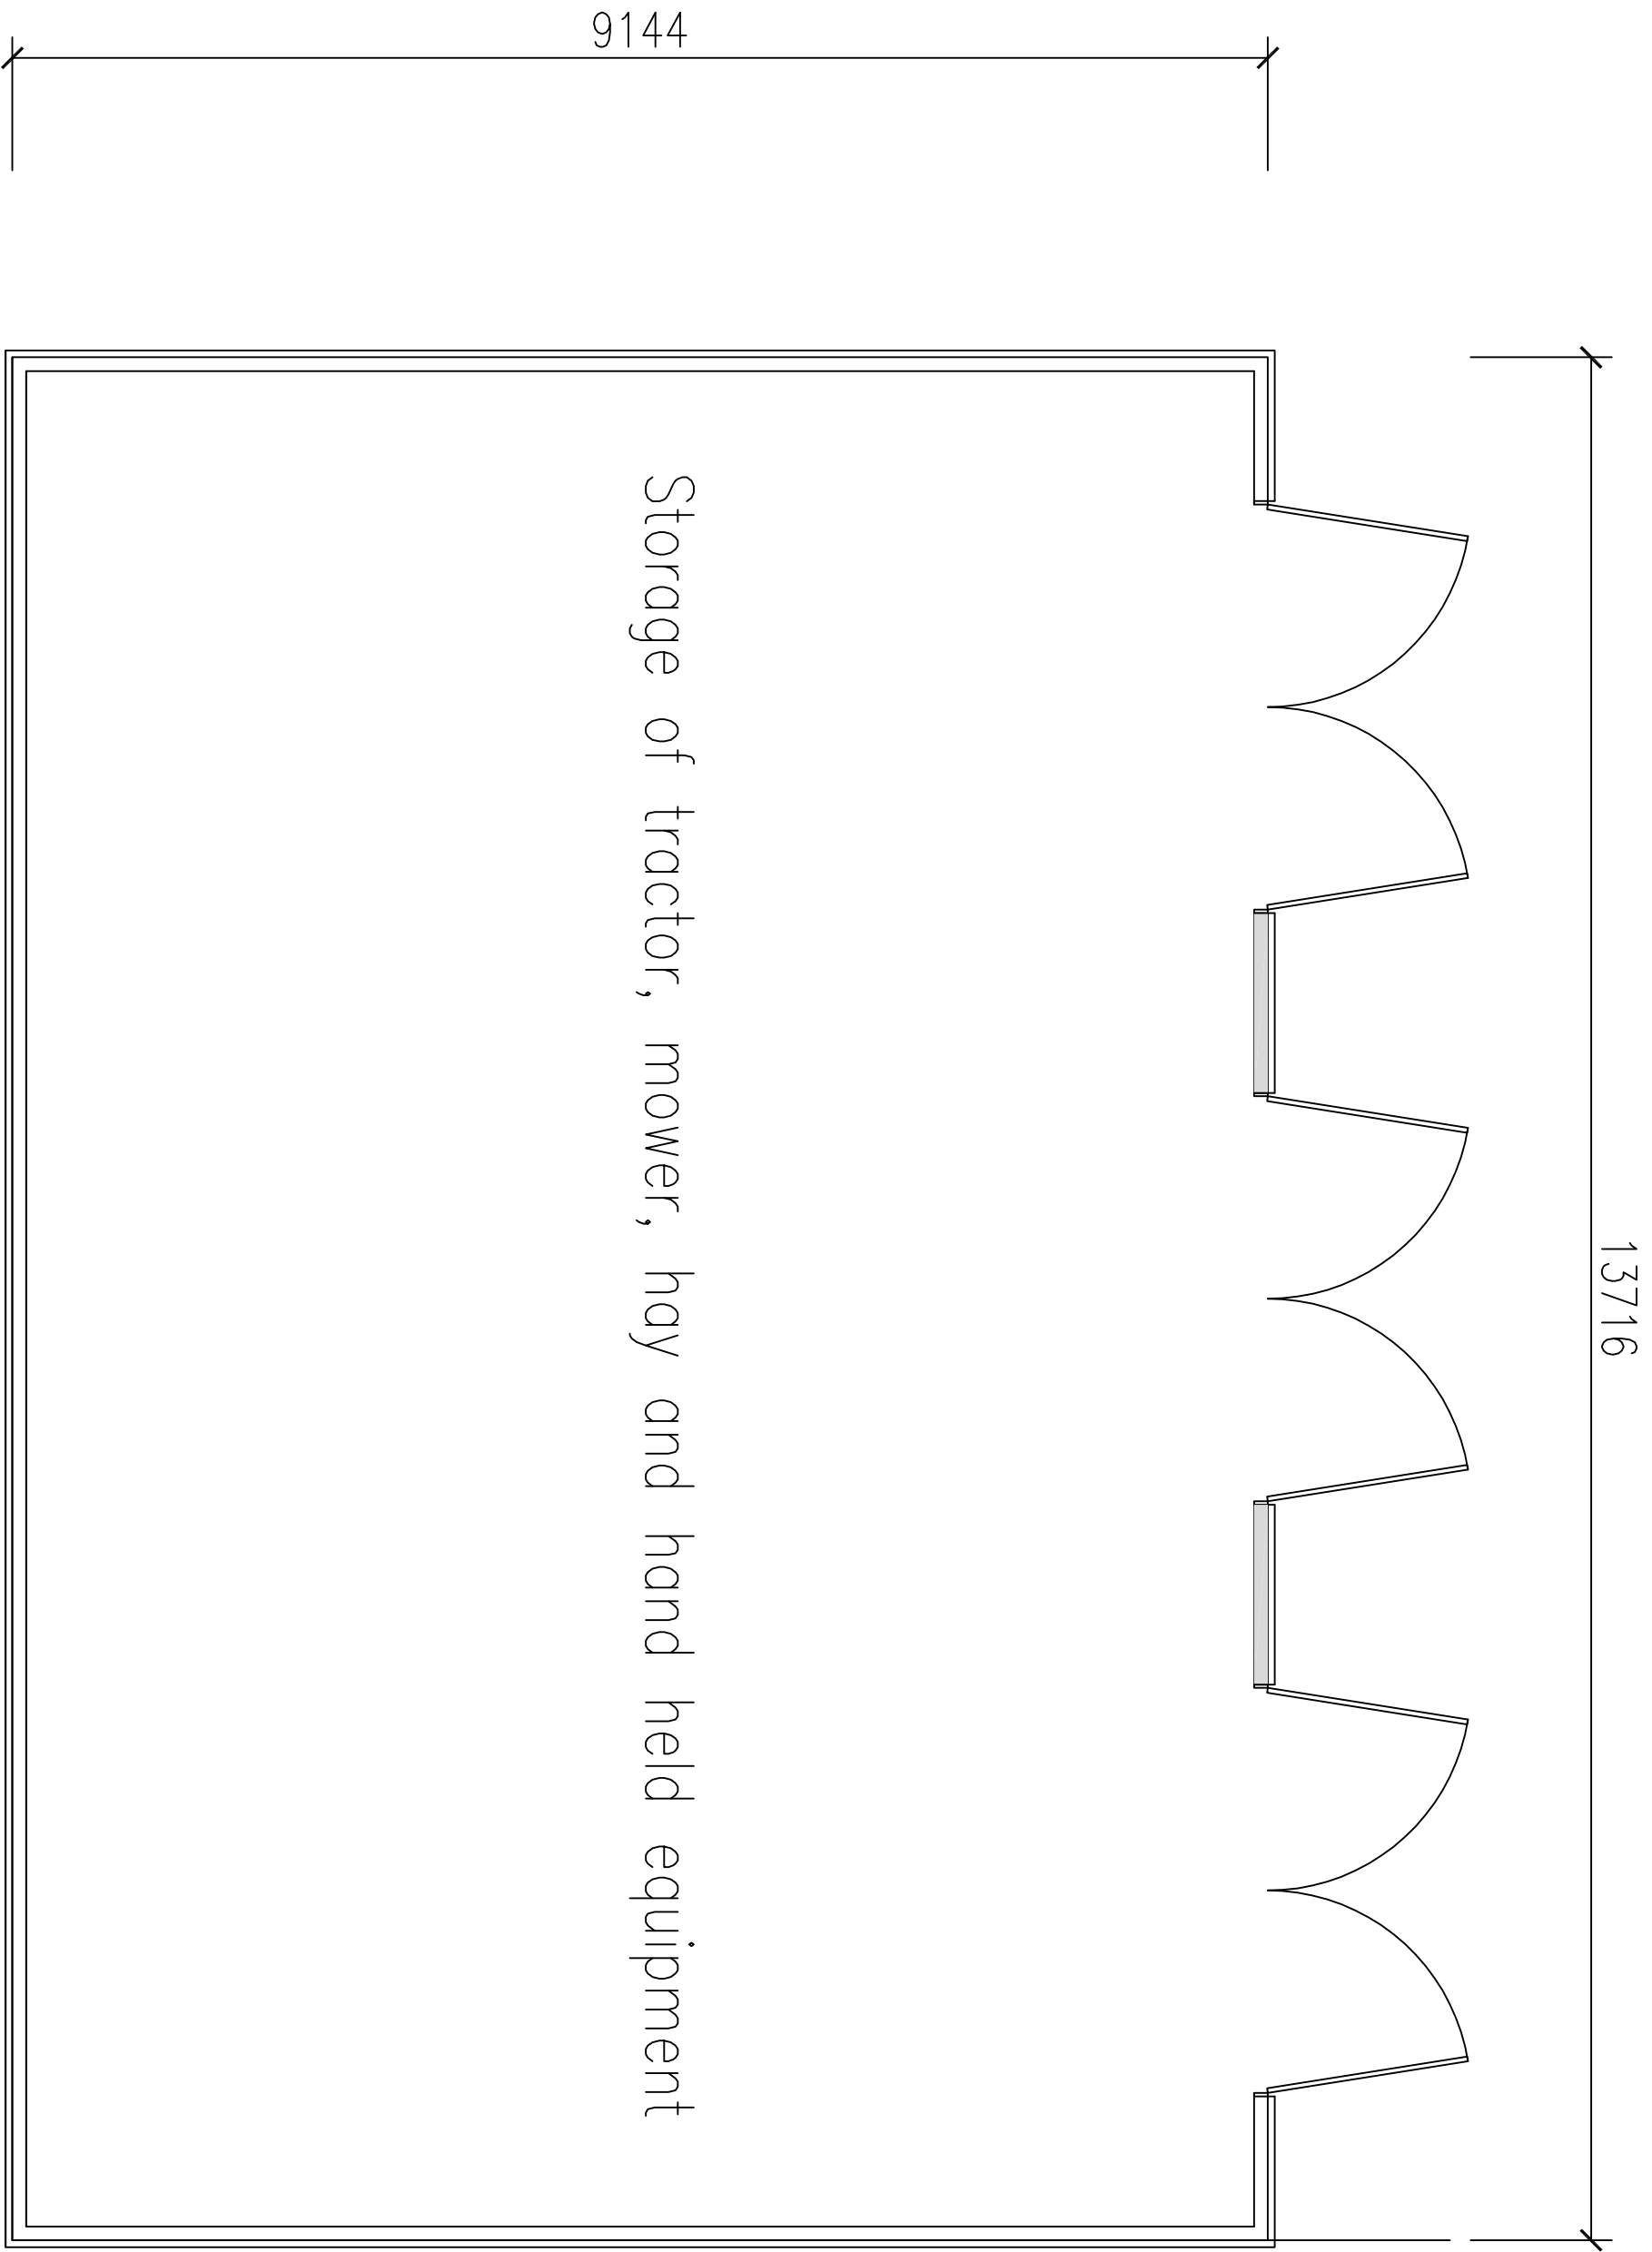

CLIENT	PROJECT	TITLE	STATUS	DRAWN BY	REVIEWED BY
MRS J KEET	LAGNERSH HOUSE LOWER BOGNOR ROAD	PROPOSED AGRICULTURAL BARN	PLANNING	SJ	SJ
			DATE	SCALE	DRAWING NUMBER
			04.12.2018	1:50@A1	6