


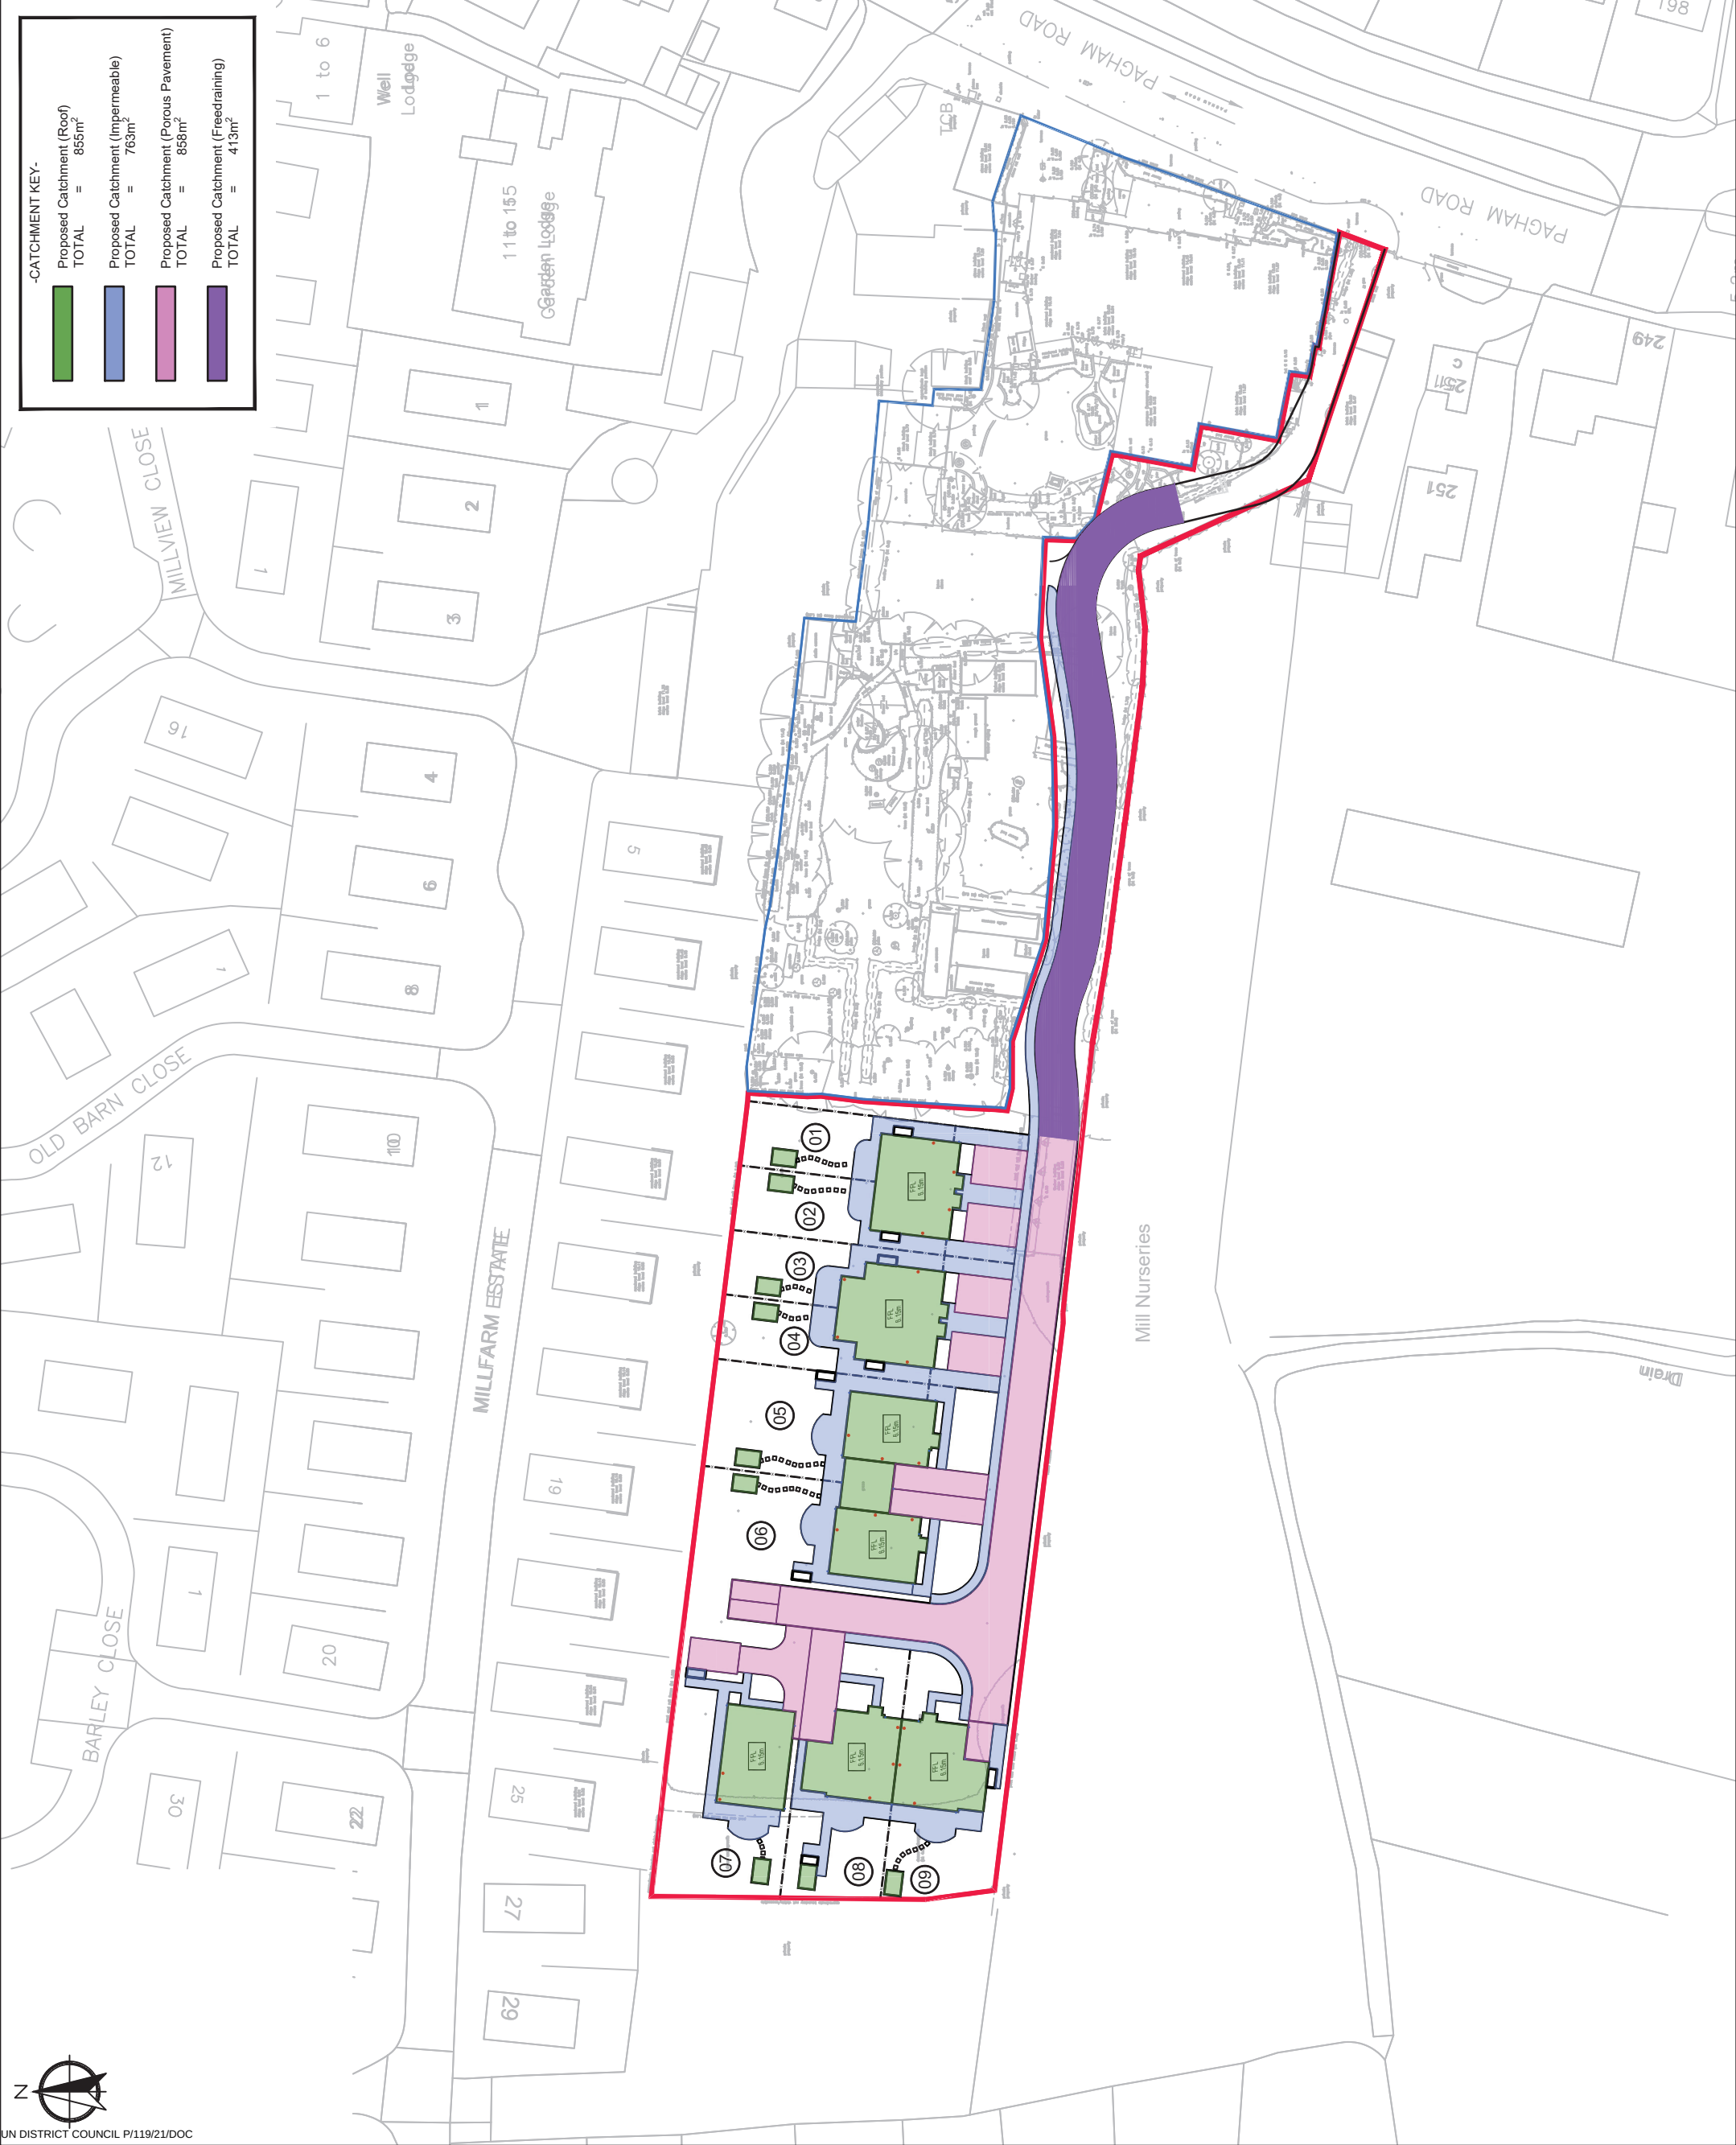

-CATCHMENT KEY-	
	Proposed Catchment (Roof) TOTAL = 855m ²
	Proposed Catchment (Impermeable) TOTAL = 763m ²
	Proposed Catchment (Porous Pavement) TOTAL = 858m ²
	Proposed Catchment (Freedraining) TOTAL = 413m ²



NOTES

1.

This drawing is to be read in conjunction with all other Bright Plan Civils drawings, and with all relevant Architects and Engineer's drawings and specification. Any discrepancies found are to be reported immediately to the Engineer.

2.

Bright Plan Civils accepts no responsibility for inaccuracies in data provided by third parties such as topographic surveys or Ordnance Survey mapping.

3.

Do not scale, work to figured dimensions only. All dimensions are in millimeters unless noted otherwise and all levels are in metres from the topographic survey datum.

4.

Any information given regarding existing underground services is given in good faith after consultation with the relevant authority, however accuracy is not certain.

This map is based on or reproduced from Ordnance Survey material with the permission of Ordnance Survey on behalf of the controller of Her Majesty's Stationary Office (c) Crown Copyright. This drawing is based upon Ordnance Survey mapping - BPC accept no liability for any inaccuracies with the data. (c) Crown Copyright 2020. All rights reserved.

Original Issue

15-07-2021

Rev

Amendments

Date

BRIGHT PLAN CIVILS

Transport Planning and Infrastructure Design Consultants

2 West Barn, Norton Lane, Chichester, West Sussex PO20 3AF

tel: 01243 210416

enquiries@bpcivils.co.uk

FOR APPROVAL

Client

Future Group Developments Ltd

Project

Proposed Catchment Areas

Drawing Title

Land at The Inglenook
Pagham Rd, Bognor Regis PO21 3QB

Scale

1:750

Date

July '21

Drawn By

DJL

Checked By

MJA

Drawing No.

D1966-200

Rev.

-