
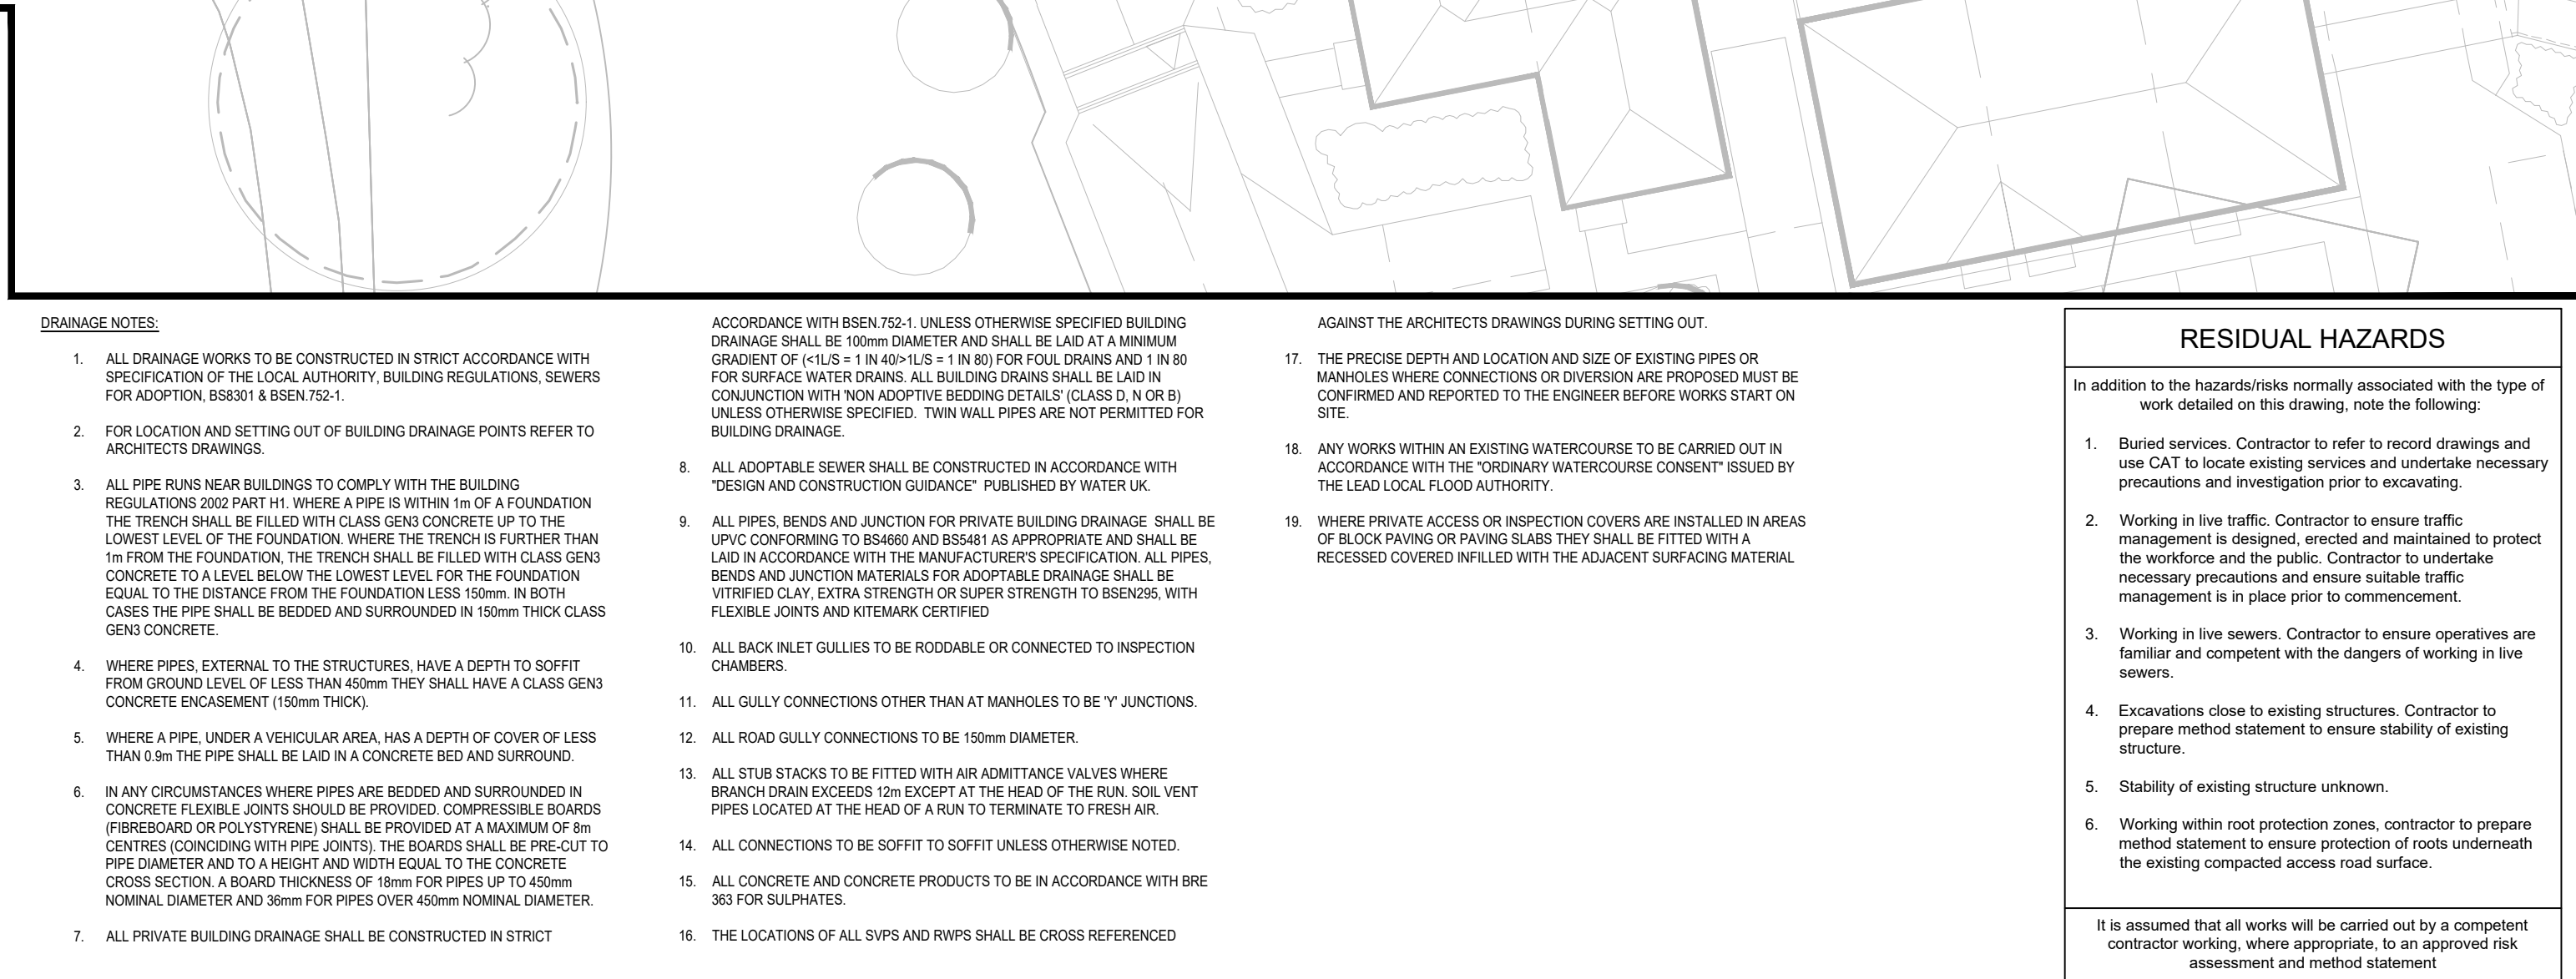


C	Revised Issue	16/09/2021
B	Revised Issue	16/08/2021
A	Revised Issue	15/07/2021
-	Original Issue	28/05/2021
Rev.	Amendments	Date

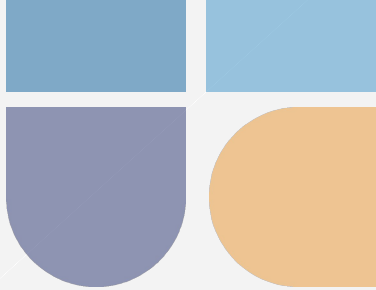

			
BRIGHT PLAN CIVILS Transport Planning and Infrastructure Design Consultants 2 West Lane, Norton Lane, Chichester, West Sussex PO20 3AF Tel: 01243 810418 Fax: 01483 861662 www.brightplancivils.co.uk			
FOR APPROVAL			
Drawing Status Client Future Group Development Ltd			
Project Land at The Inglenook Pagham Road, Bognor Regis PO21 3QB			
Drawing Title Proposed Draining Arrangement Sheet 1 of 2			
Scale 1:200	Date Sep '21	Drawn By DJL	Checked By MJA
Drawing No. D1966-103.1			Rev. C