ORIGINAL SIZE OF THIS DRAWING IS A1

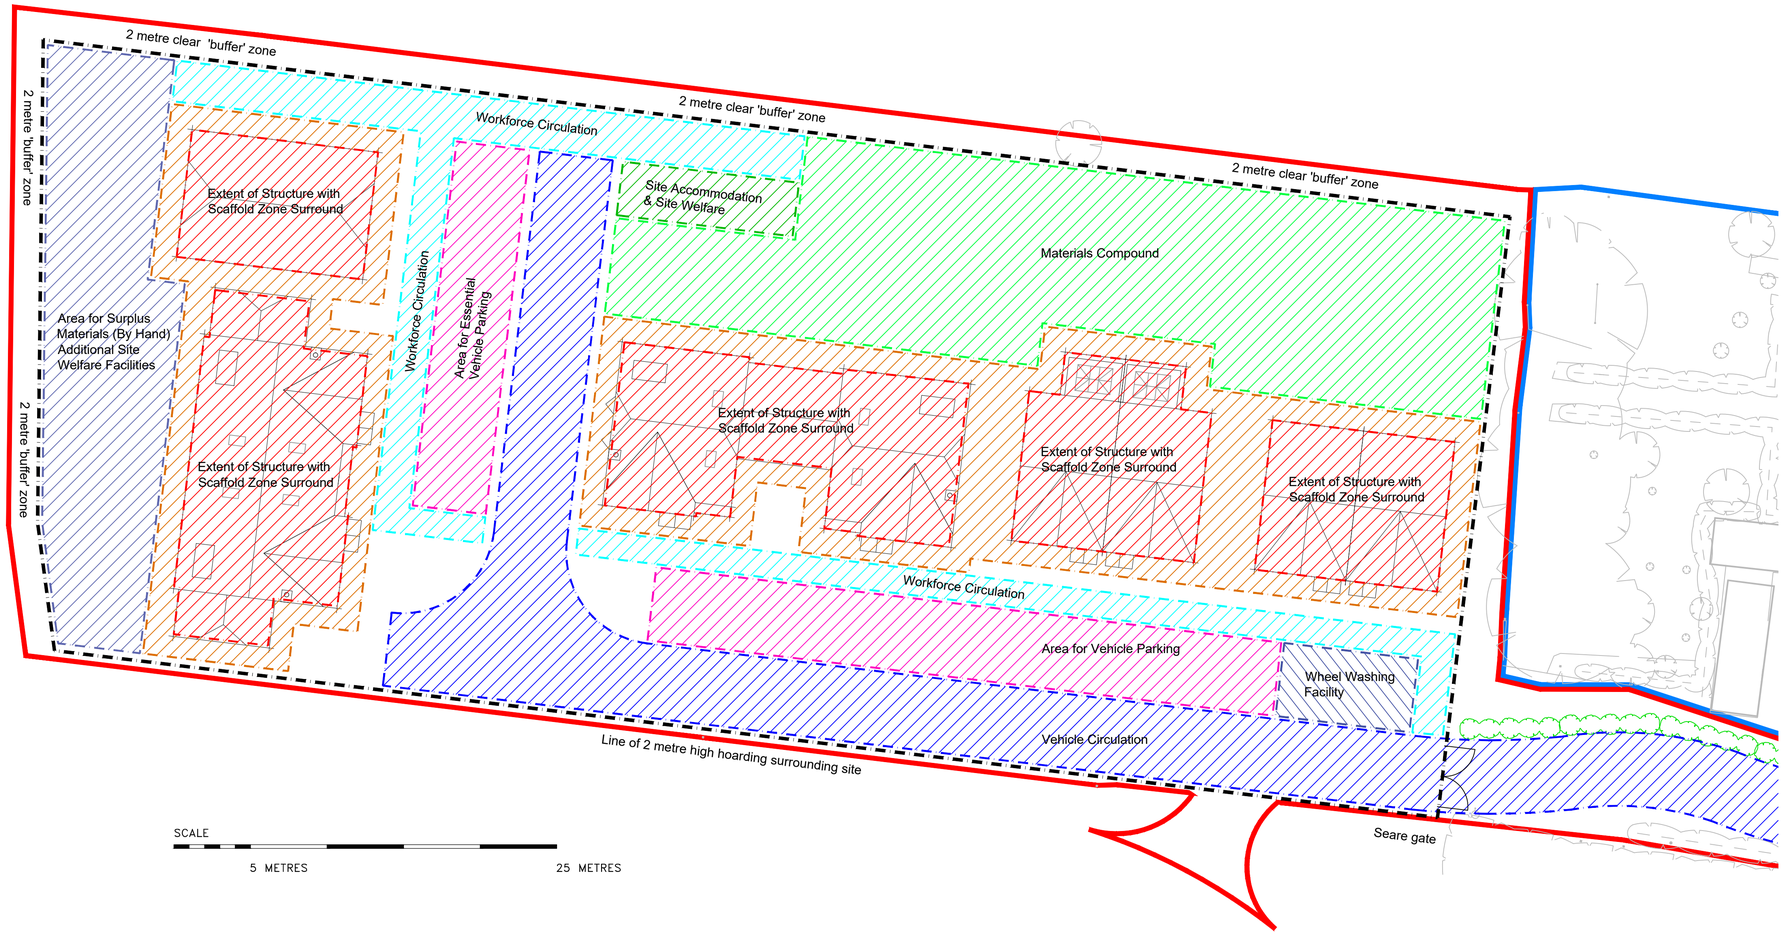

SCALE

5 METRES 25 METRES

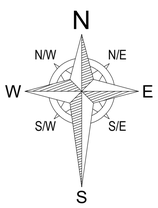

REV.	DATE	REVISIONS
A	October '21	Area for 'Wheel Washing Facility' adjacent to Seare Gate added.

NOTES: 1. DO NOT SCALE FROM THIS DRAWING (EXCEPT FOR PLANNING APPLICATION PURPOSES). 2. ALL DIMENSIONS AND LEVELS TO BE CHECKED ON SITE BEFORE CARRYING OUT WORK. 3. ALL DISCREPANCIES TO BE REPORTED TO THE ARCHITECT BEFORE CARRYING OUT WORK. 4. READ WITH OTHER CONTRACT DOCUMENTS &IF IN DOUBT ASK.

COPY RIGHT & OWNERSHIP OF THIS DRAWING AND THE DESIGN OF THE BUILDING SHOWN ON THIS DRAWING IS VESTED IN THE ARCHITECTS WHOSE PRIOR WRITTEN CONSENT IS REQUIRED FOR ITS USE, REPRODUCTION OR FOR COPYING TO ANY THIRD PARTY.

E-mail michael@admarchitects.co.uk
web site www.admarchitects.co.uk

© COPYRIGHT – ALL RIGHTS RESERVED

PROJECT	CLIENT
Inglenook	Honour
DRAWING TITLE: Site Compound Plan as Proposed	COMPUTER FILE NAME DWG.DWG; ORIGINAL SIZE OF THIS DRAWING IS A1

DRAWN	CHECKED	DATE	SCALE – AS SCALE RODS	PROJECT NUMBER	ACTUAL DRAWING NUMBER	REVISION
DCH	MB	May '21	1:200	1594	16	A

DRAWING NUMBER

TRINITY, STRETTINGTON, CHICHESTER, WEST SUSSEX, PO18 0LA, UNITED KINGDOM. TEL. 01243 771166

ARCHITECTS DESIGN & MANAGEMENT

Arun DISTRICT COUNCIL P/139/21/DOC