
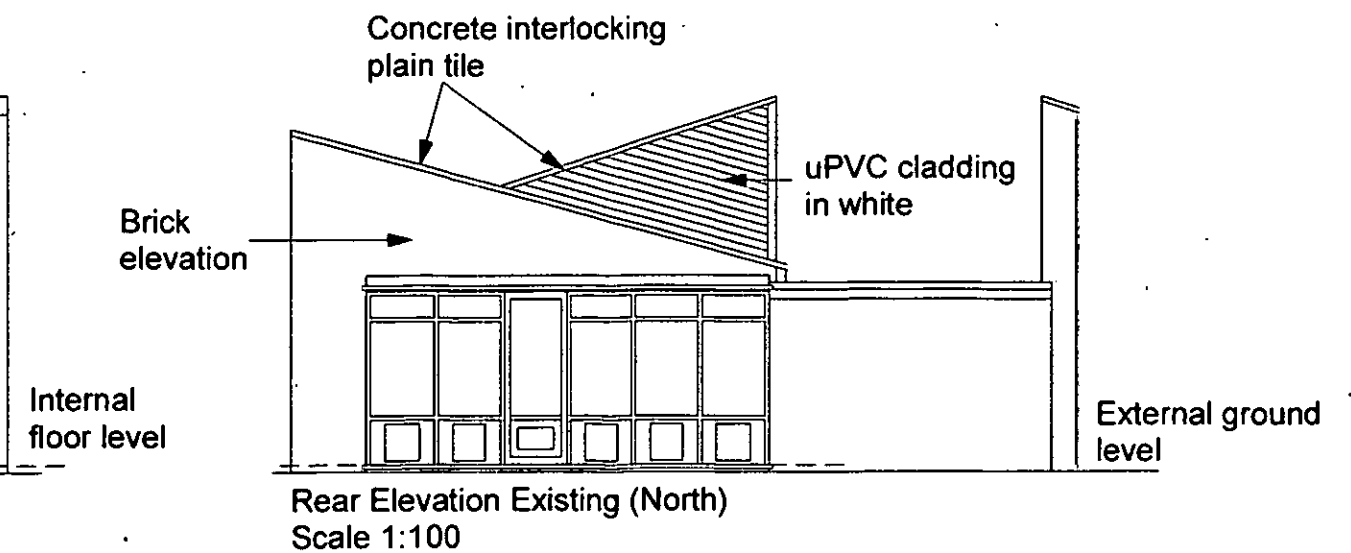
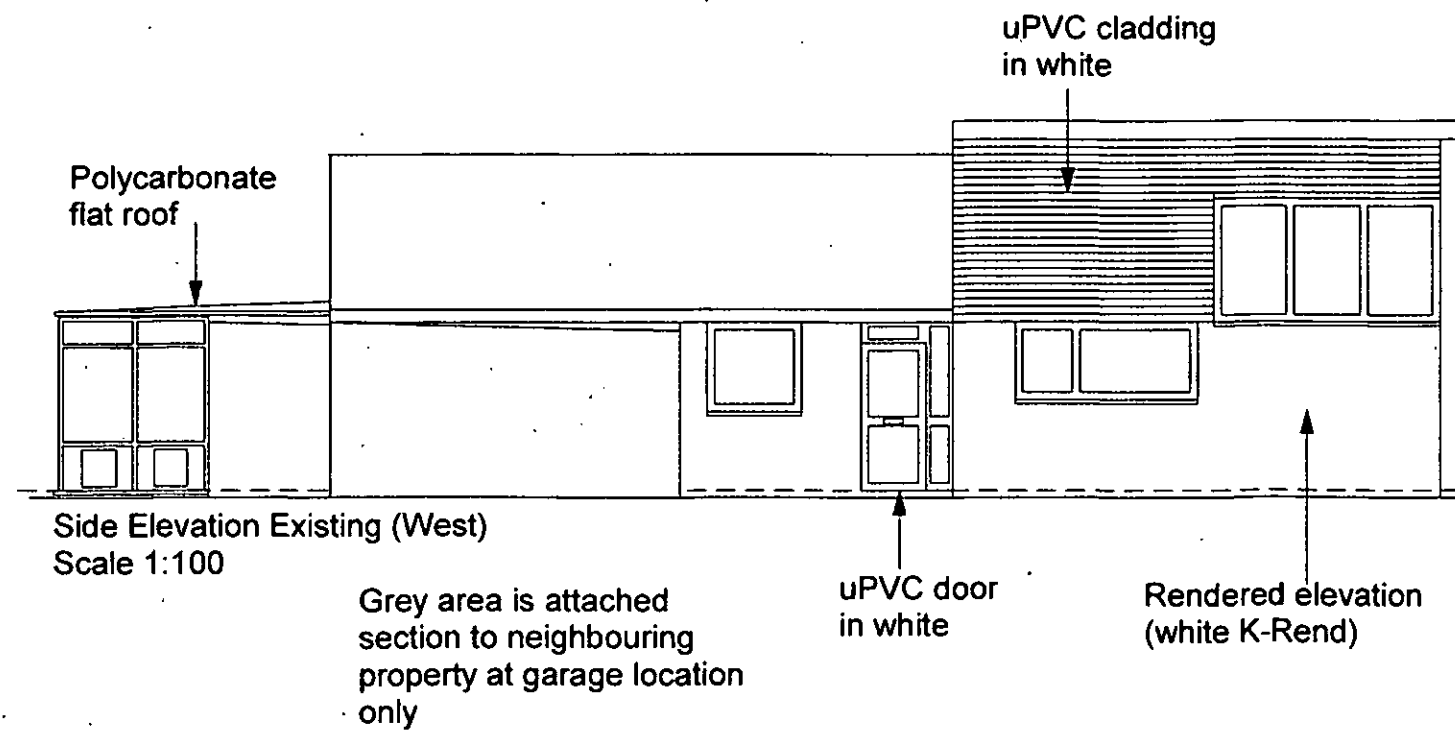
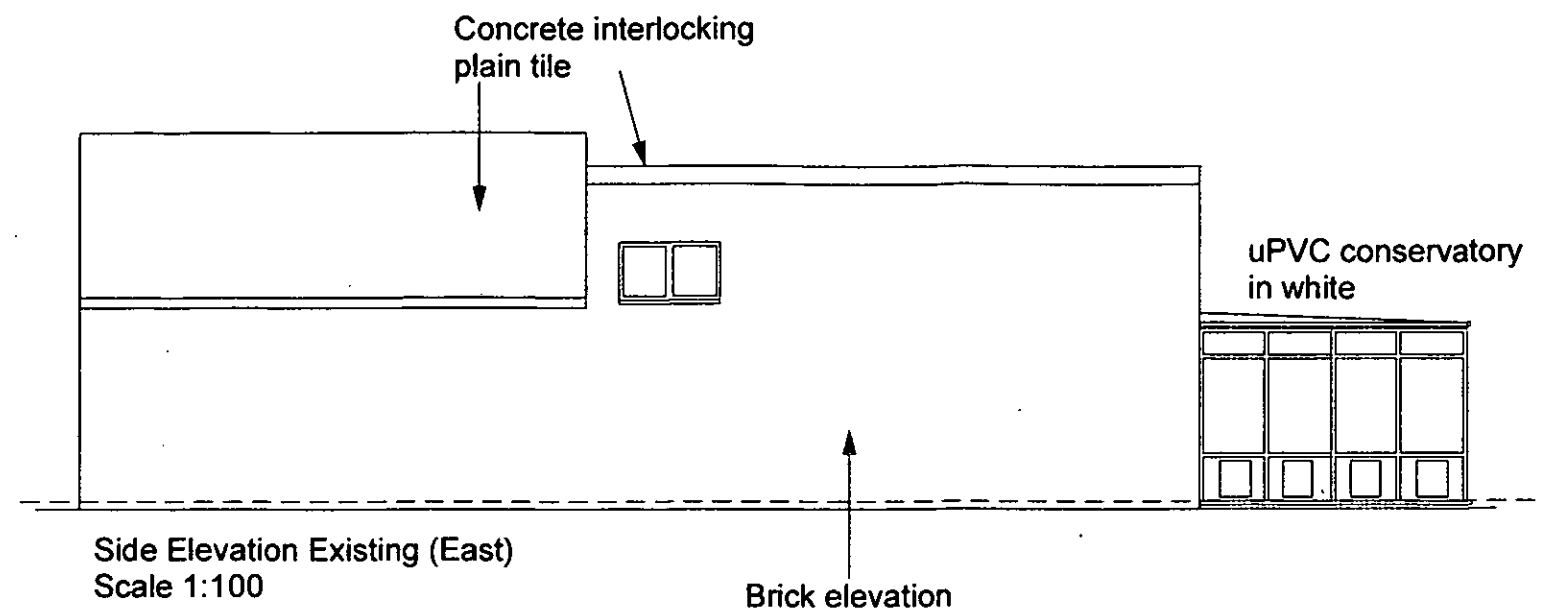


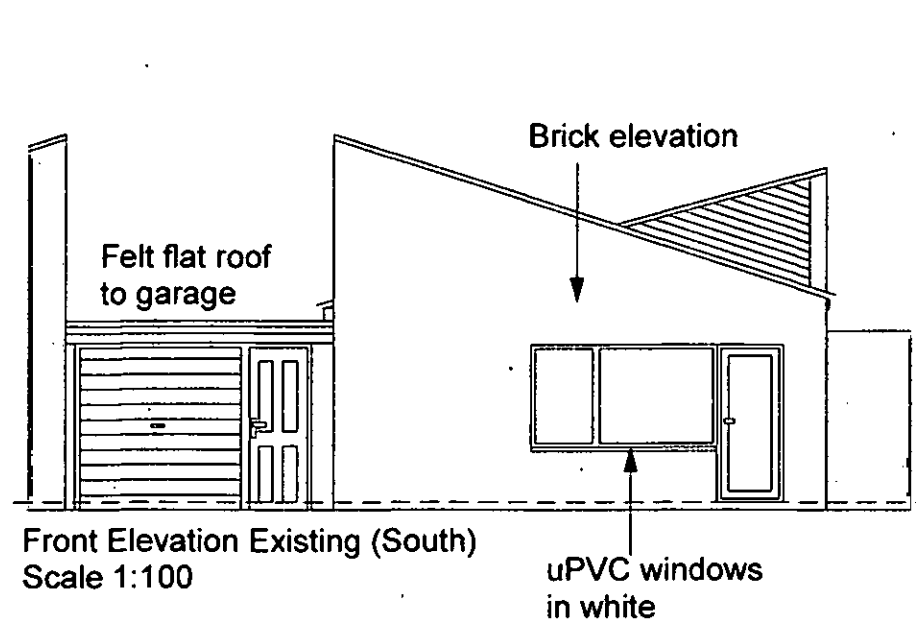

All drawings and details to be checked on site prior to any commencement of work. This plan is not a full specification or schedule of work and has been produced solely for the purpose of obtaining the necessary local authority consents/approvals. For Party Wall etc. Act 1996 see ODPM booklet or website.	Status:		Client: Mr A. Bateman 31 Swan Dene Pagham Bognor Regis West Sussex PO21 4UR	Revision: B	Project: Extension
	Preliminary	☐ Tender		Scale: 1:100 @A3	Content: Existing elevations
	Planning	☒ Construction		Date: Feb 15	
	Building Regulations	☐ As Built		Dwg No: AB001	