
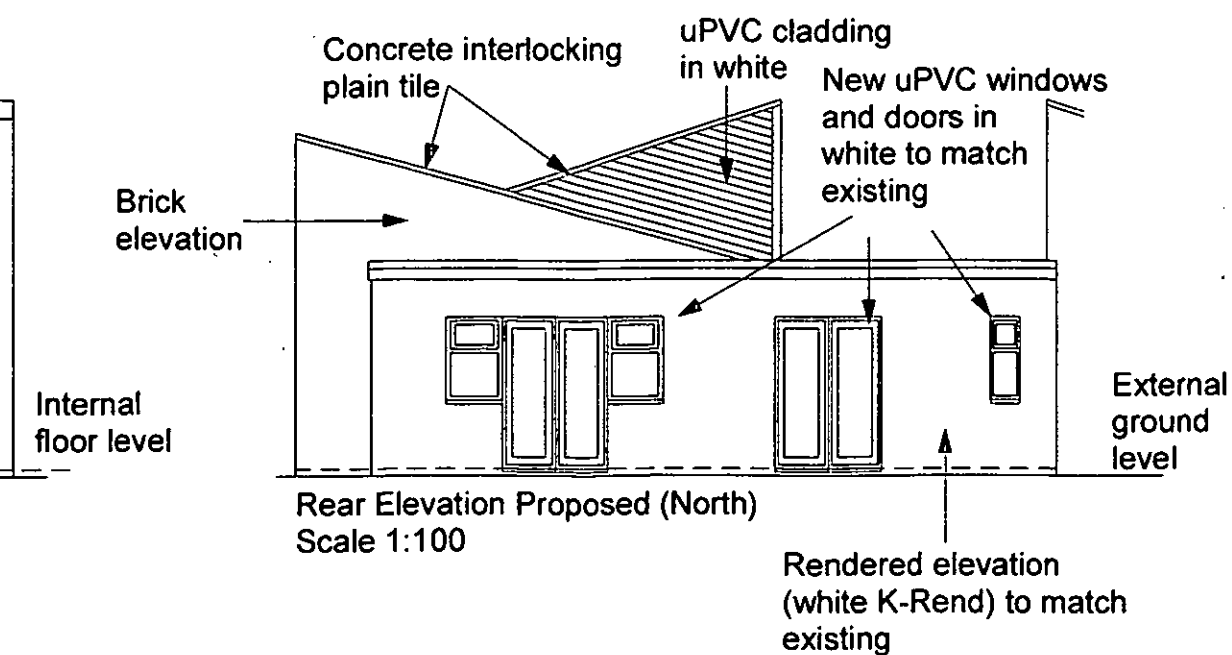
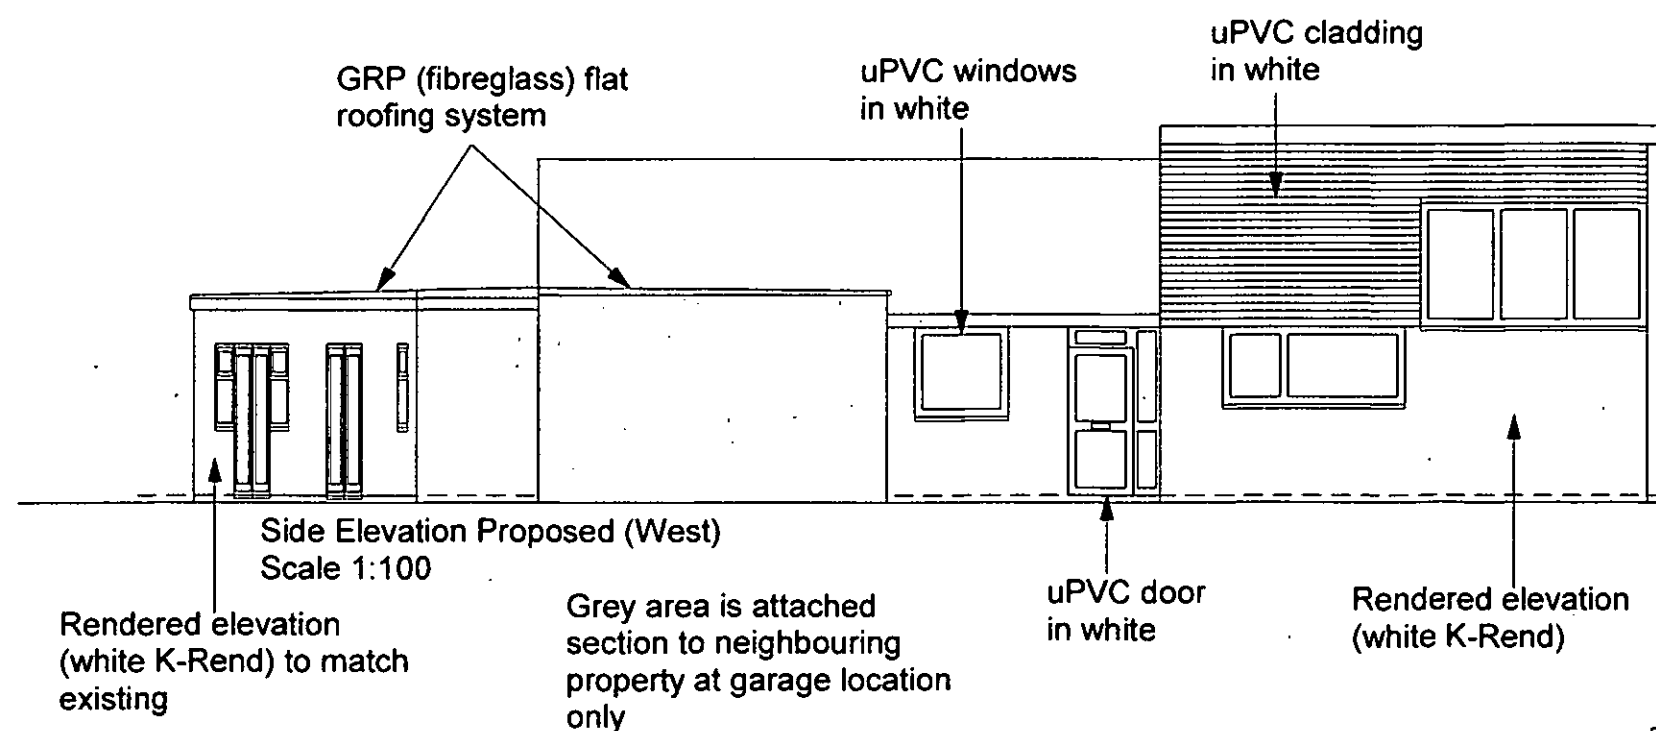
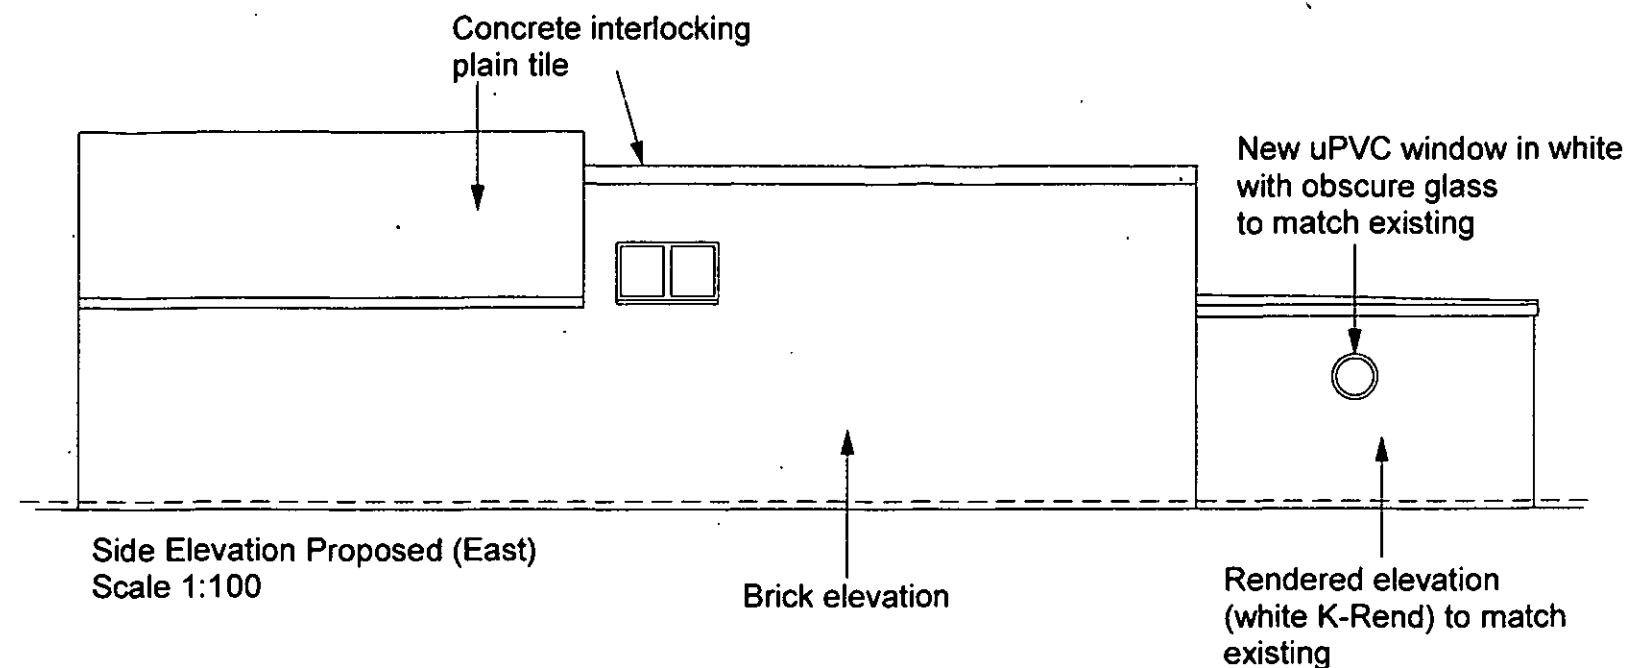


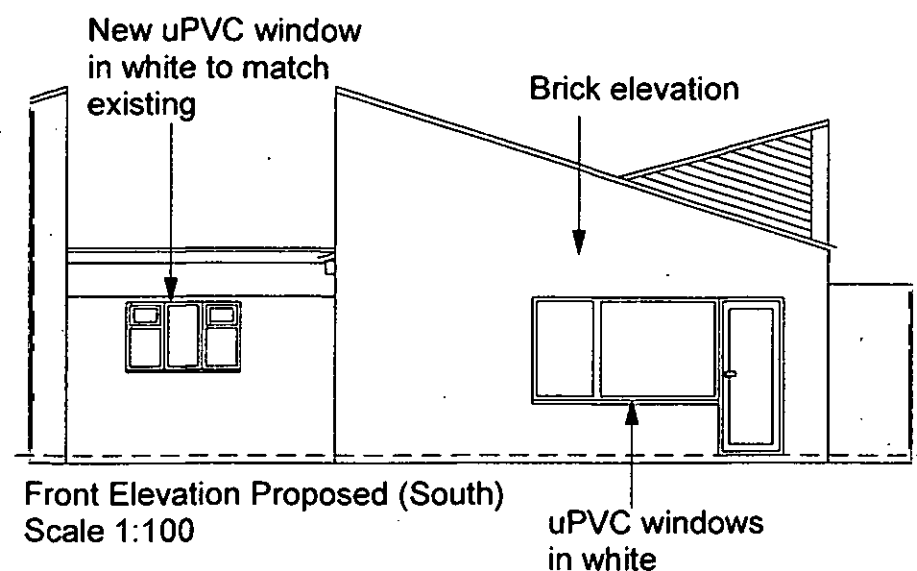

|   |                      |                                                  |                                                                                               |                  |                                 |
|---|----------------------|--------------------------------------------------|-----------------------------------------------------------------------------------------------|------------------|---------------------------------|
| <p>All dims and details to be checked on site prior to any commencement of work. This plan is not a full specification or schedule of work and has been produced solely for the purpose of obtaining the necessary local authority consents/approvals. For Party Wall etc. Act 1996 see ODPM booklet or website.</p> | Status:              |                                                  | Client:<br>Mr A. Bateman<br>31 Swan Dene<br>Pagham<br>Bognor Regis<br>West Sussex<br>PO21 4UR | Revision: B      | Project: Extension              |
|   | Preliminary          | <input type="checkbox"/> Tender                  |                                                                                               | Scale: 1:100 @A3 | Content:<br>Proposed elevations |
|   | Planning             | <input checked="" type="checkbox"/> Construction |                                                                                               | Date: Feb 15     |                                 |
|   | Building Regulations | <input type="checkbox"/> As Built                |                                                                                               | Dwg No: AB003    |                                 |