



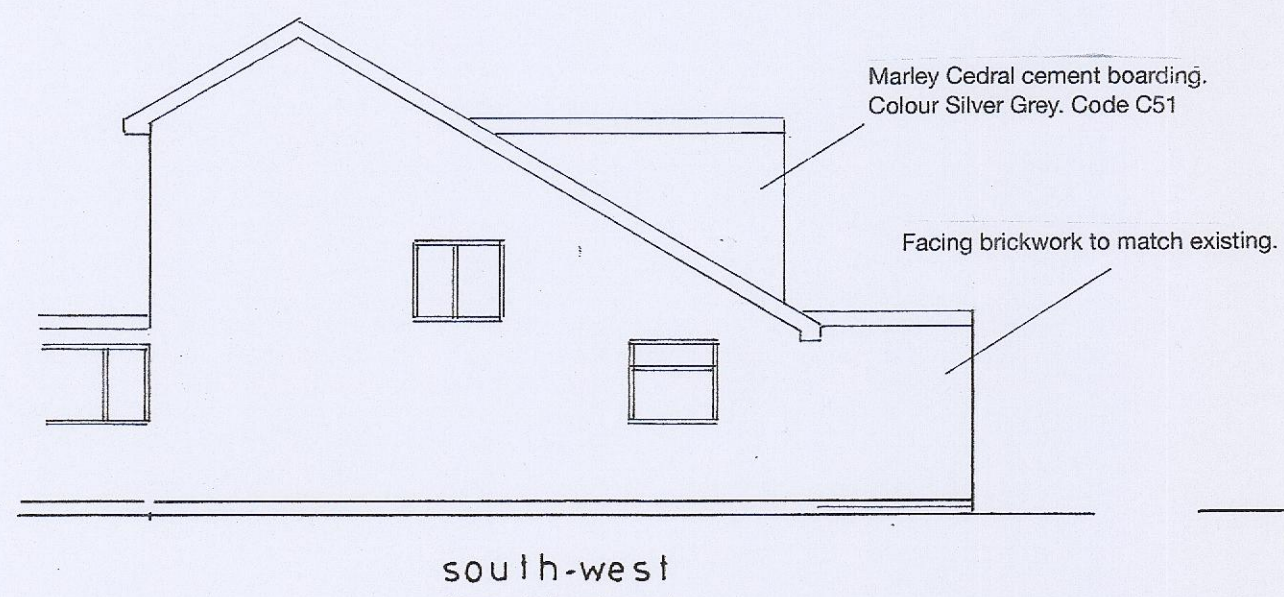


south-west

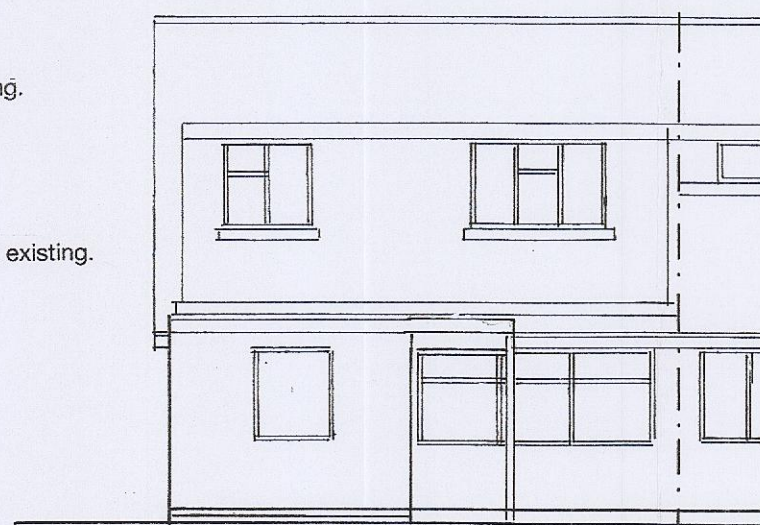


south-east

1 : 100

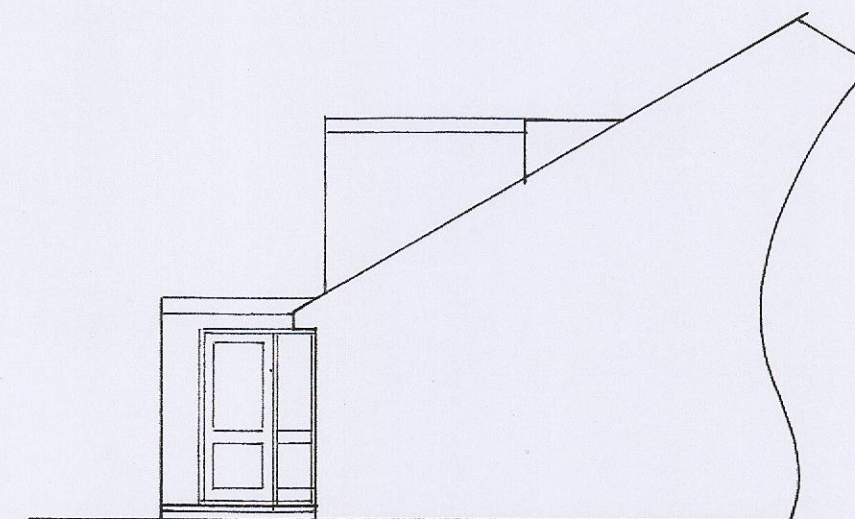

north-east

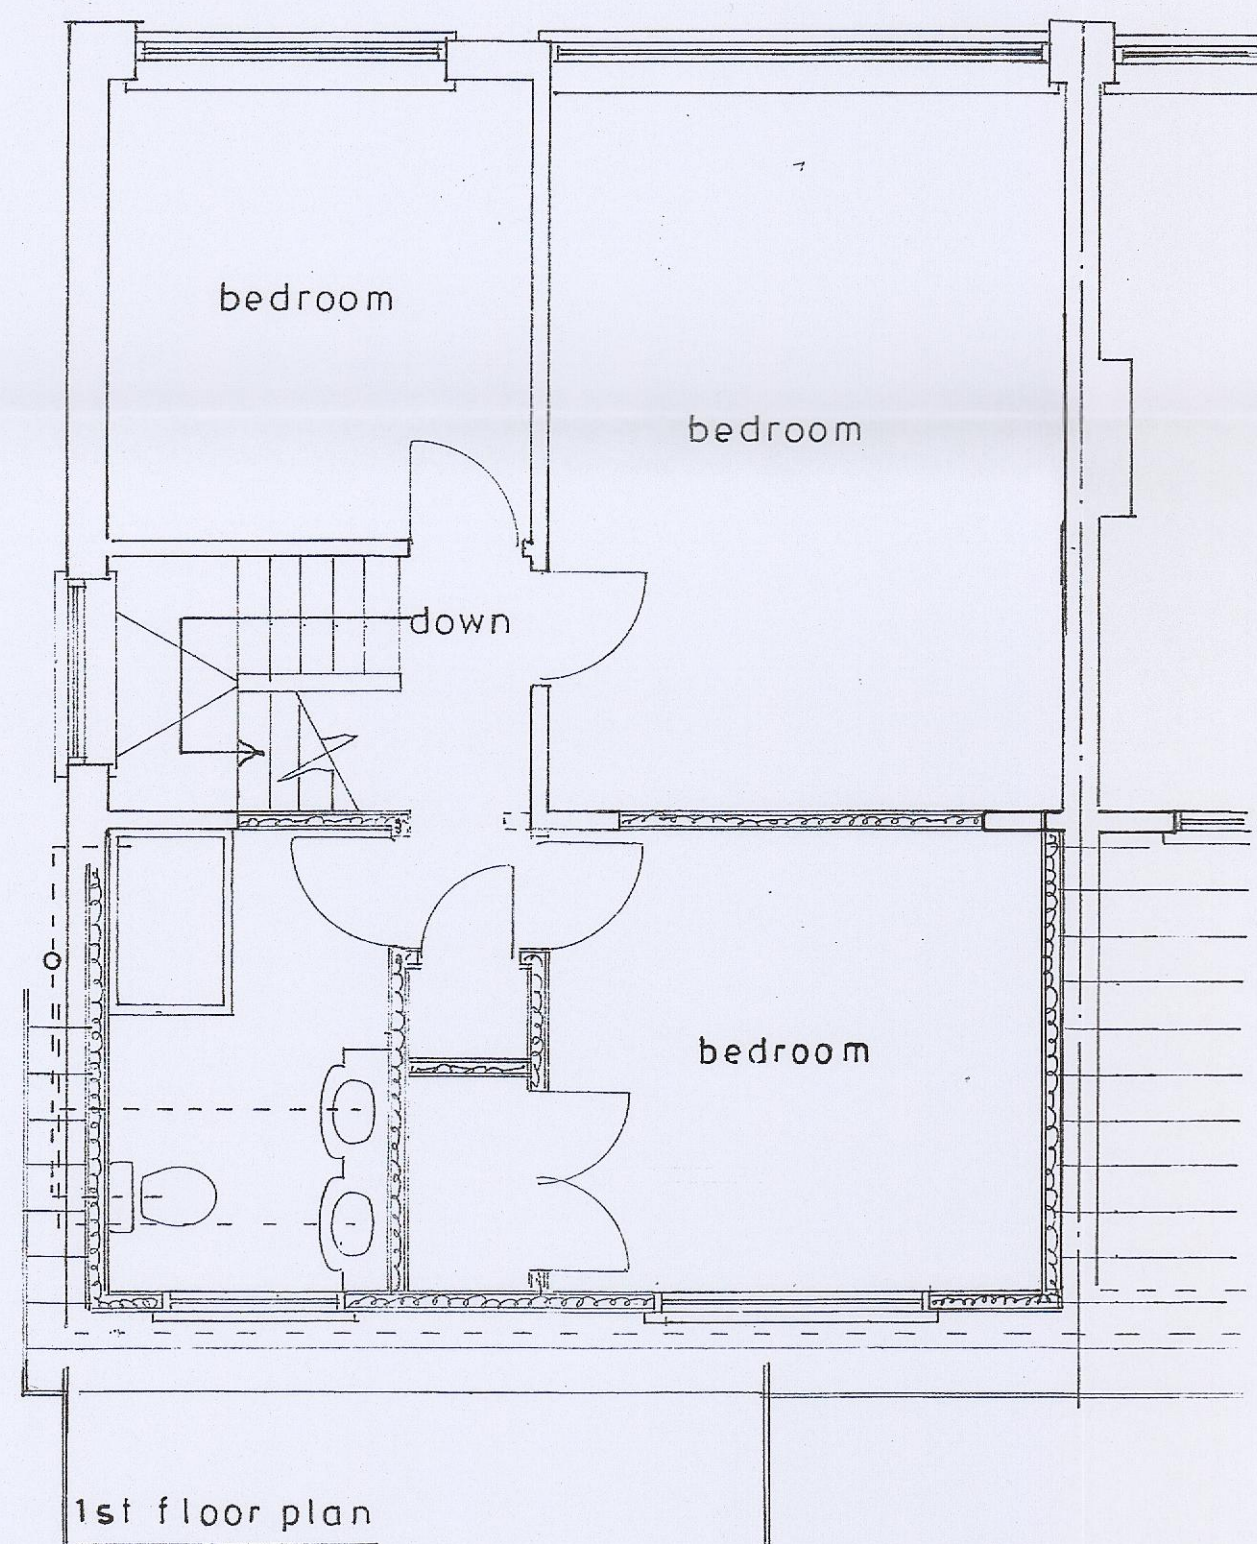

1st floor plan

1 : 50

Proposed

PROPOSED SINGLE STOREY EXTENSION AND 1ST FLOOR DORMER PROJECTION
AT 9, THE CRESCENT, PAGHAM FOR MR.G.MITCHELL AND MISS.L.KNIGHT.

sheet 2 of 3

Bryan Butcher
Rainbow Cottage
Nyetimber Lane
Bognor Regis PO21 3JX
01243 266871
07973 233442
bryan.butcher@btinternet.com
www.bryanbutcher.com