



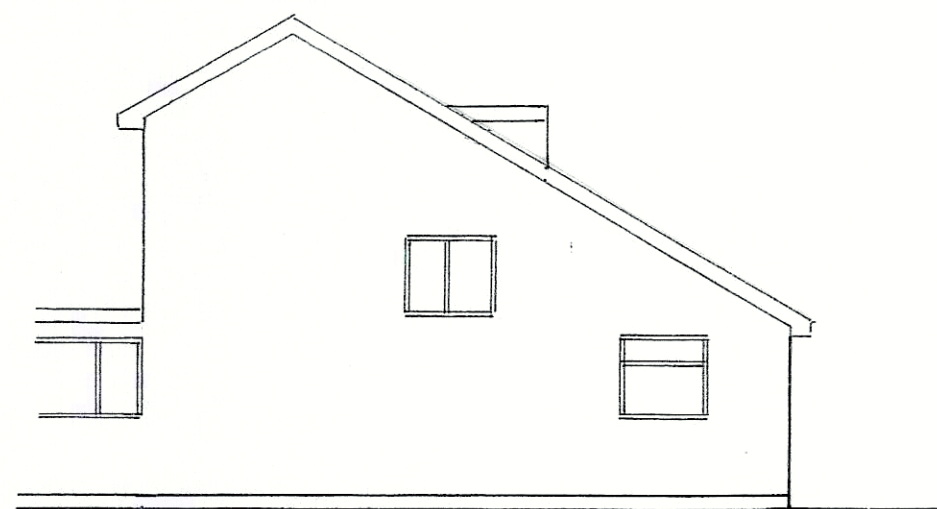


south-west

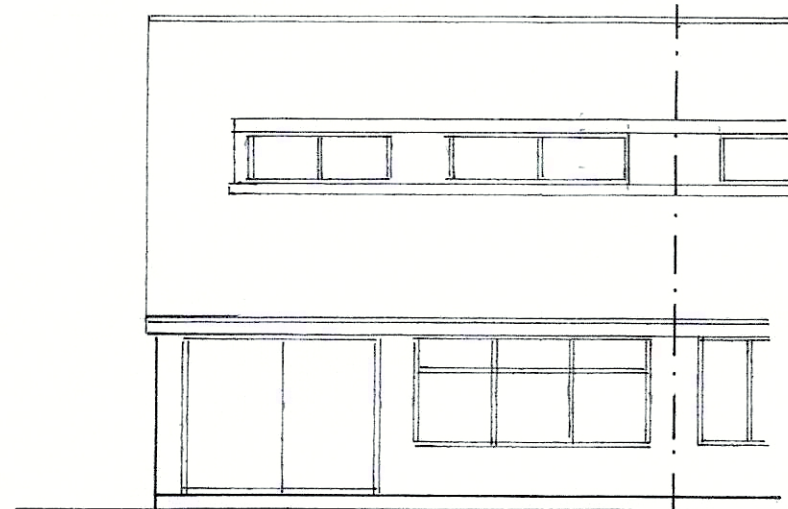


south-east

1:100

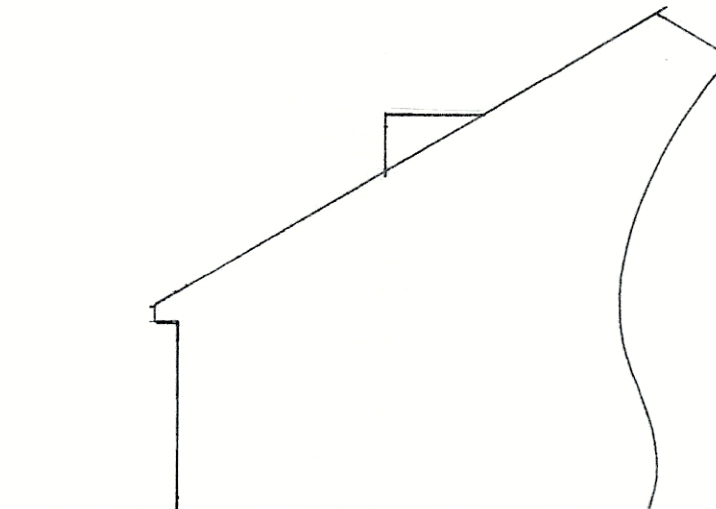


north-east

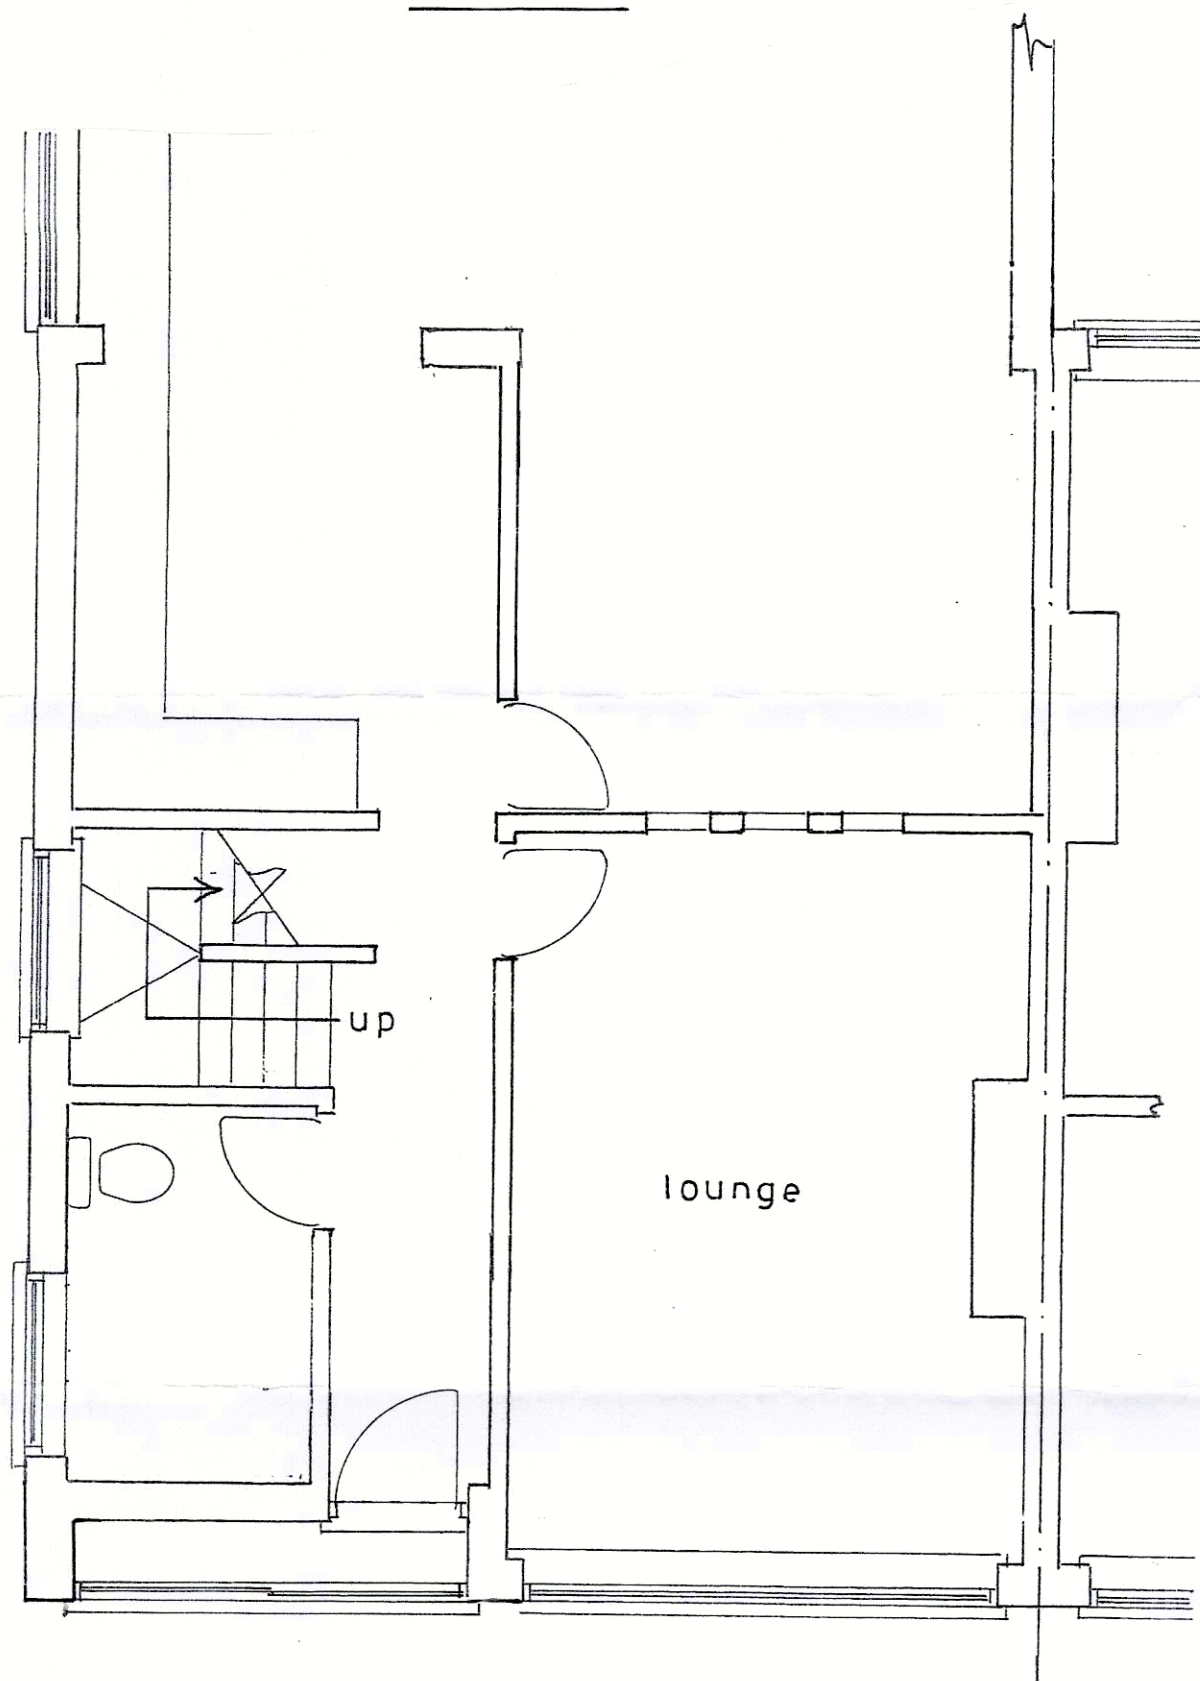


Ground floor plan

1 : 50

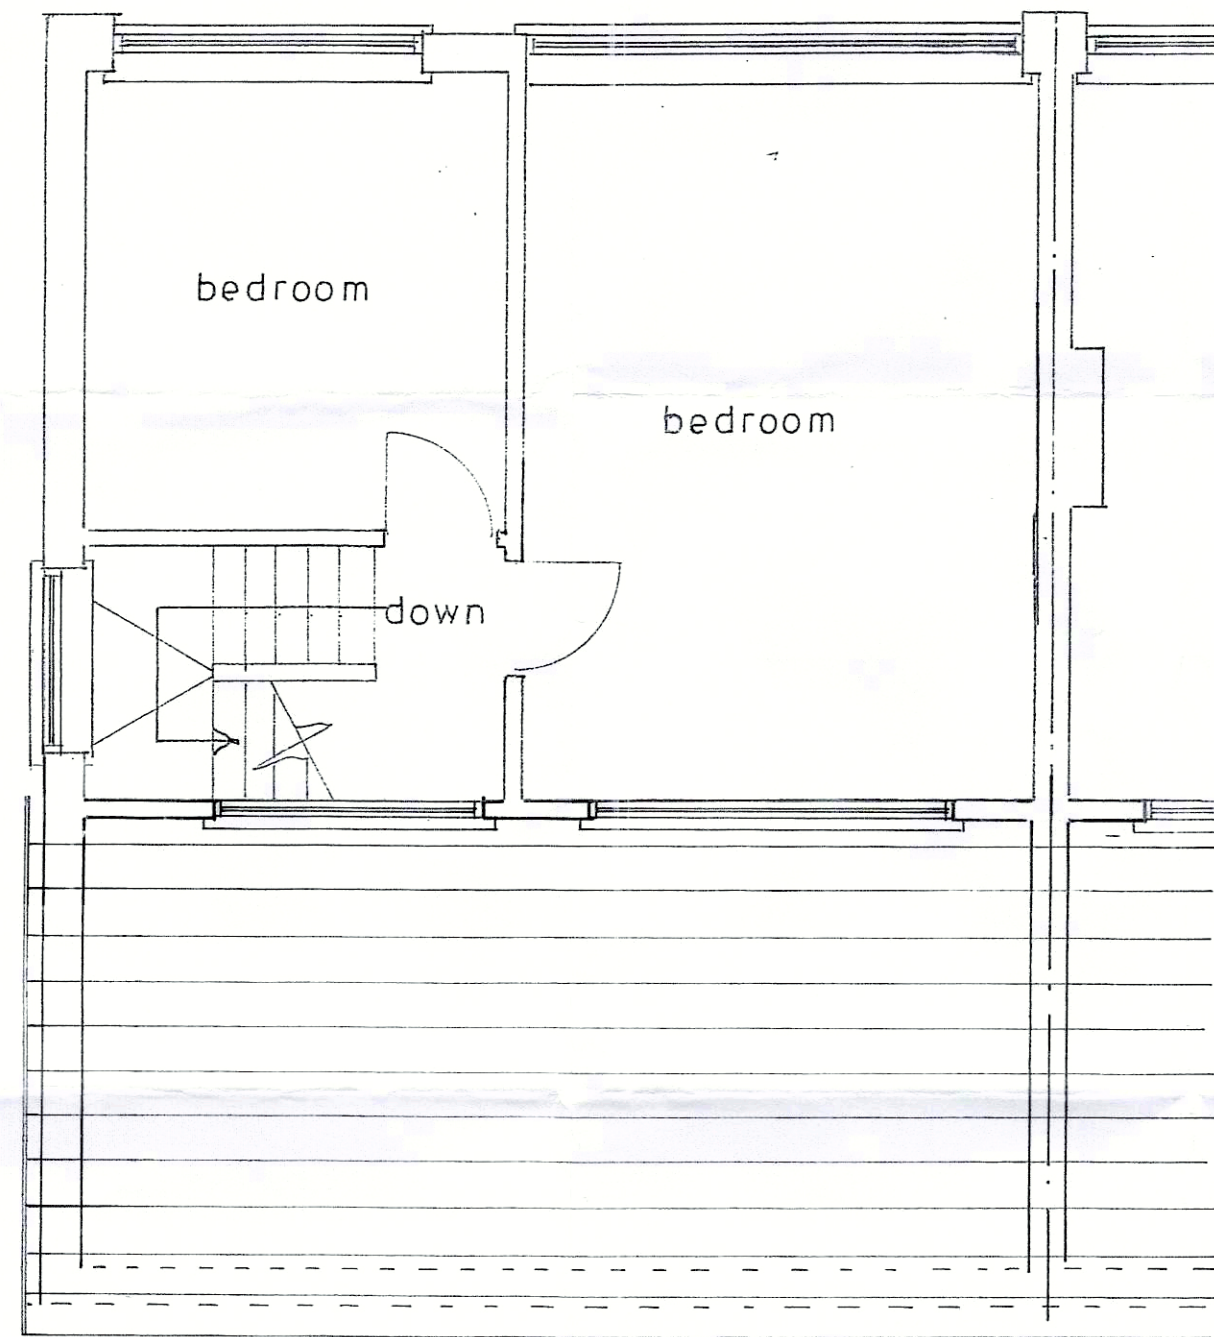


1st floor plan

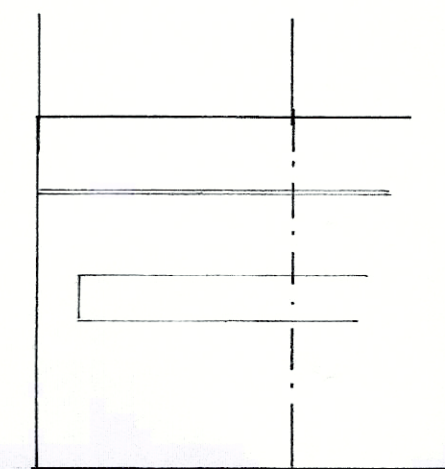

roof plan

1:200

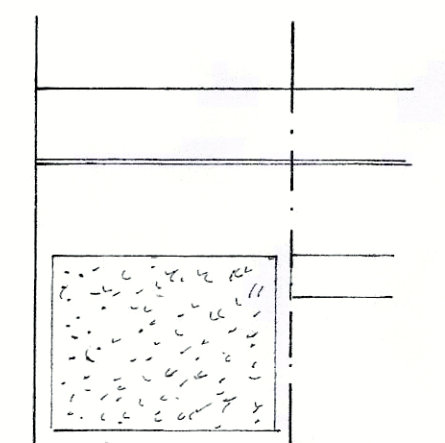

proposed roof plan

sheet 3 of 3

Existing

PROPOSED SINGLE STOREY EXTENSION AND 1ST FLOOR DORMER PROJECTION
AT 9, THE CRESCENT, PAGHAM FOR MR.G.MITCHELL AND MISS.L.KNIGHT.

Bryan Butcher
Rainbow Cottage
Nyetimber Lane
Bognor Regis PO21 3JX
01243 266871
07973 233442
bryan.butcher@btinternet.com
www.bryanbutcher.com