

ARUN DISTRICT COUNCIL:P/120/06/ 15/09/20

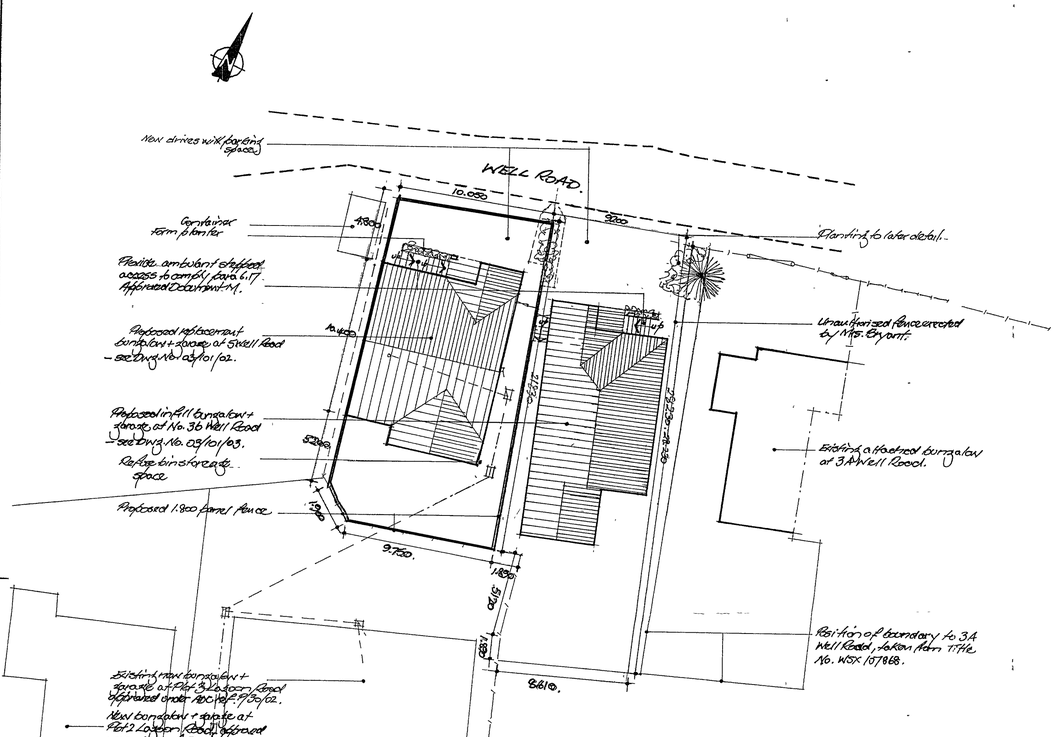


## Site Plan

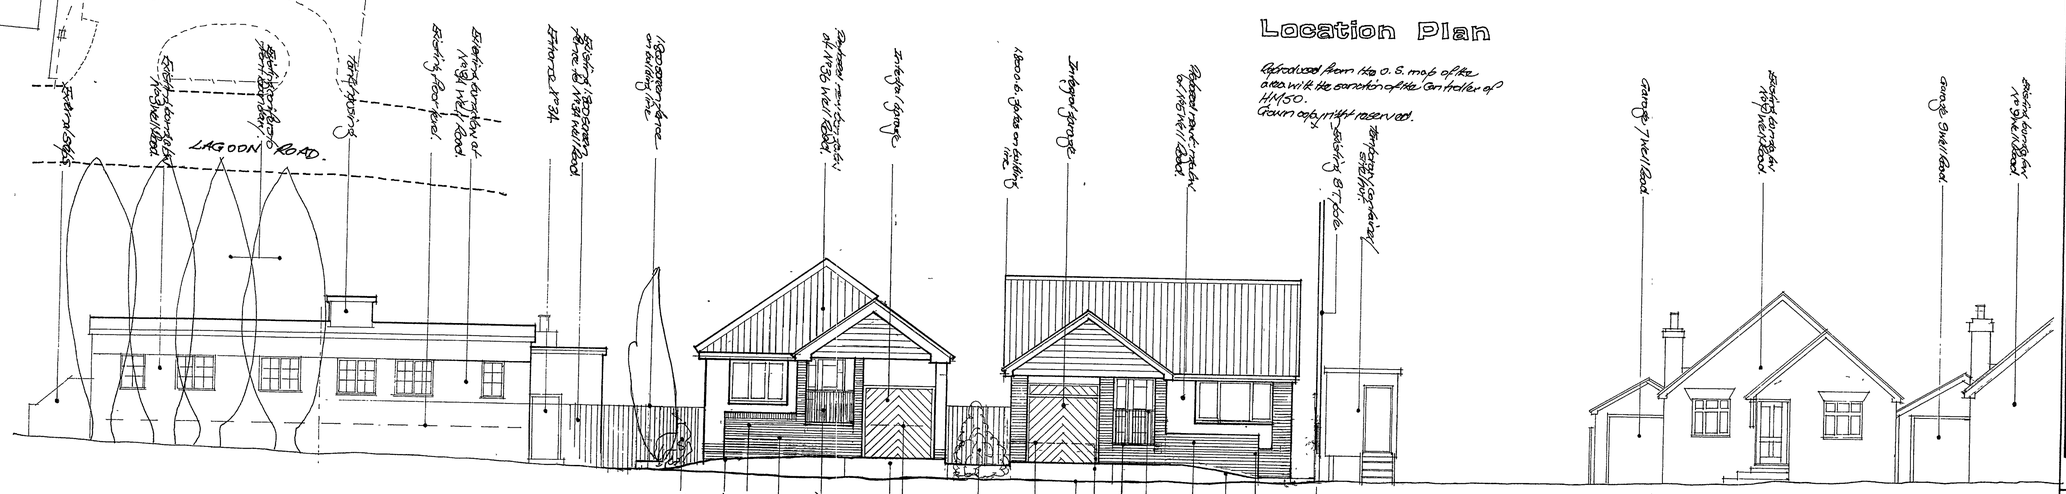


Proposed Street Scene
Scale 1:100.

## Location Plan




Reproduced from the O.S. map of the area with the sanction of the Controller of HMSO.
Crown copyright reserved.

| | | |
|---|---|---|
| J | 09/06/06. | Plot dimensions added. JAH. |
| H | 24/04/06. | Front fence reinstated to what was there before. JAH. |
| G | 26/01/06. | Amended to show increased RSA to 2.4m. JAH. |
| F | 25/04/05. | Lean-to garage removed to show proposed enlarged garage to bring up to 2.4m. RSA. JAH. |

Site layout based on Dwg. No. 12903 prepared by Messrs. Stiles Gledhill.

| | | |
|---|---|---|
| E | 06/04/05 | Revised for 3A & 5 Well Road JAH. |
| D | 19/01/05 | Revised disabled access shown. JAH. |
| C | 04/11/04. | Disabled access ramps added. JAH. |
| B | 26/04/04. | Street scene added. JAH. |
| A | 29/12/03. | Redrawn. |
| | Date | Revisions |

Notes
All dimensions must be checked on site and not scaled from this drawing except for Town Planning purposes.

© copyright

J.Higham Associates
CHARTERED SURVEYORS
Woodlands,
Normandy,
Guildford,
Surrey GU3 2HT
Tel: 01252 345958
Fax: 01252 341891

Client
Bognor Beach (Holdings) Ltd.

Job Title
Land between
5 and 3A WELL ROAD,
BOGNOR.

Drawing Title
Proposed residential development
SITE and
LOCATION PLAN.

Scale
1:200 and 1:1250, and 1:100.

Date
December 2003.

Drawn by
JAH

Drg No
03/10/01.

Rev
J

594 x 841mm A1

(ARCH)