
ARUN DISTRICT COUNCIL:P/120/06/ 15/09/20

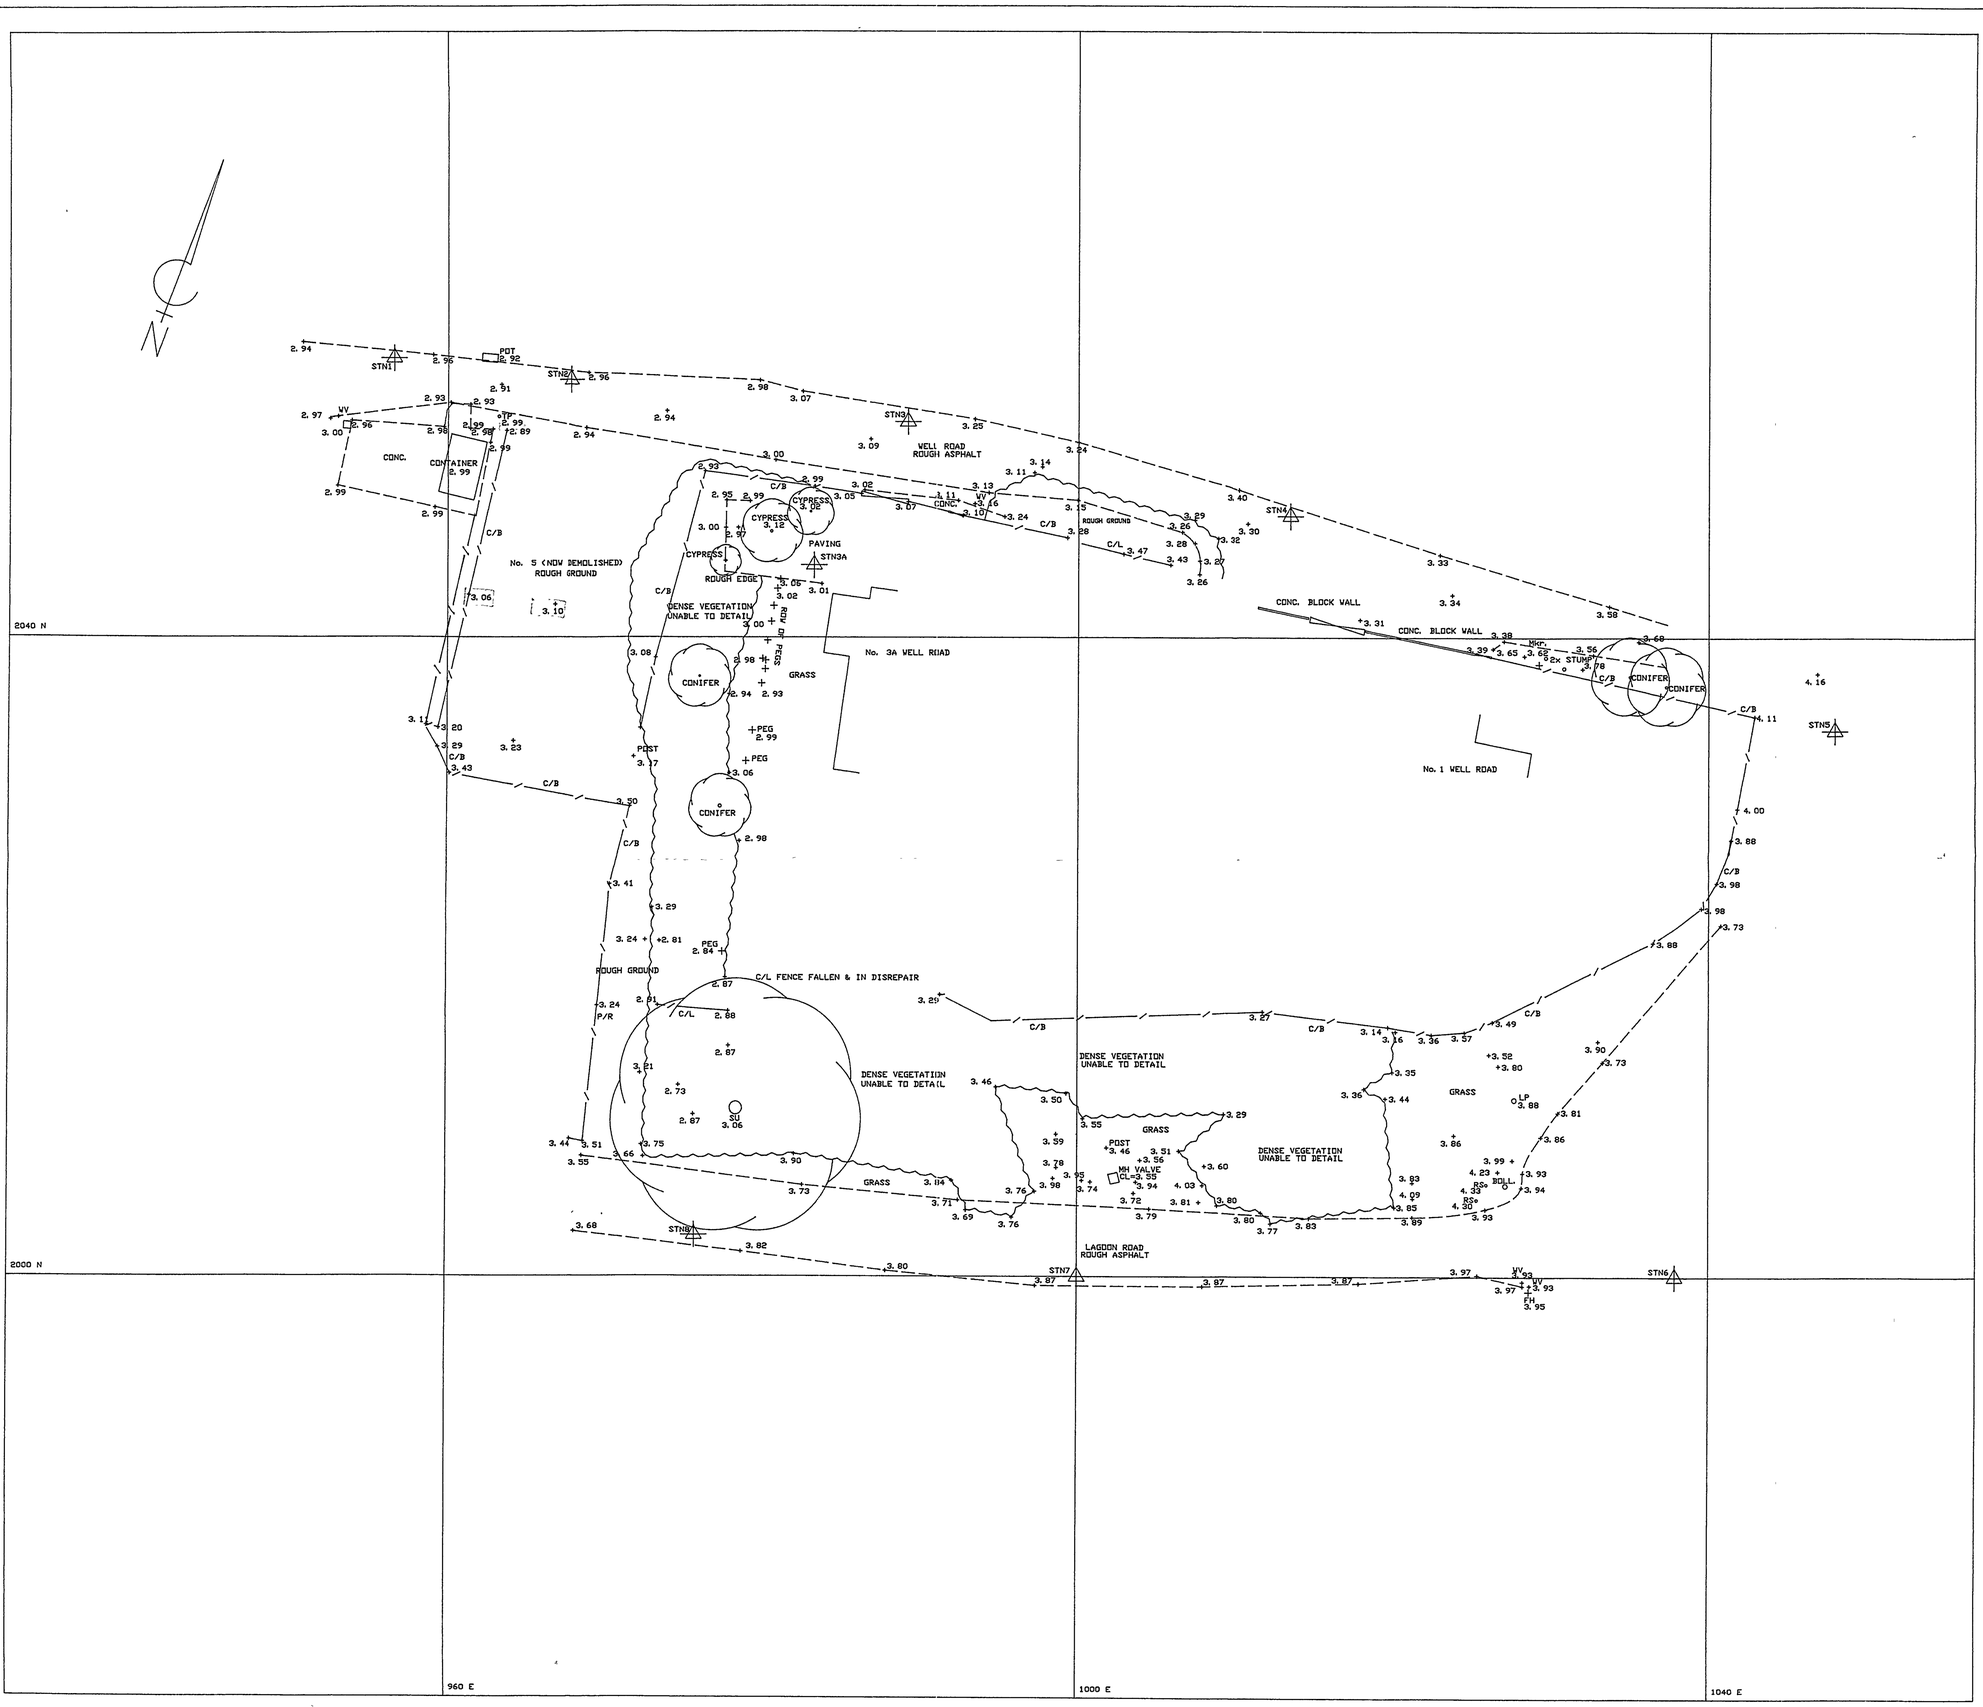

NOTES :

ALL LEVELS RELATIVE TO O.S DATUM
OSBM USED : CORNER OF GARAGES AT KINGS BEACH HOTEL, SEA LANE
VALUE : 4.91m

ARBITRARY GRID USED
NORTH POINT IS INDICATIVE ONLY

WHILE ALL POSSIBLE EFFORT HAS BEEN MADE TO IDENTIFY SERVICES, WE ARE UNABLE TO DETAIL COVERS BURIED OR OBSCURED AT THE TIME OF SURVEY.

KEY :

LP	- LAMP POST	TBM	- TEMPORARY BENCH MARK
G	- GULLY	GL	- GROUND LEVEL
RS	- ROAD SIGN	FH	- FIRE HYDRANT
ELEC	- ELECTRIC	PDT	- TELECOM
FB	- FLOWER BED	CONC.	- CONCRETE
GV	- GAS VALVE	MH	- MANHOLE
SAP	- SAPLING	WV	- WATER VALVE
TL	- TRAFFIC LIGHT	VP	- VENT PIPE
LB	- LETTER BOX	DP	- DOWN PIPE
IC	- INSPECTION COVER	BOLL	- BOLLARD
R.EYE	- RODDING EYE	O/H	- OVERHEAD
UTL	- UNABLE TO LIFT	OHW	- OVERHEAD WIRE
TP	- TELEGRAPH POLE	CL	- COVER LEVEL
EP	- ELECTRICITY POLE	IL	- INVERT LEVEL
MKR	- MARKER	TB	- TOP OF BANK
PIL	- PILLAR	BB	- BOTTOM OF BANK
RTW	- RETAINING WALL	SU	- SPECIES UNKNOWN

FENCE TYPES :

C/B	- CLOSE BOARD	I/R	- IRON RAILING
P/R	- POST & RAIL	C/L	- CHAIN LINK
P/W	- POST & WIRE	B/W	- BARBED WIRE

(2.63) CEILING HEIGHT

DHL 2.06 DOOR HEAD LEVEL
F-C 0.80 FLOOR TO CILL
C-H 1.32 CILL TO HEAD
FFL= FINISHED FLOOR LEVEL
U/S= UNDERSIDE OF BEAM

STATION SCHEDULE :

STATION NO.	EASTINGS	NORTHINGS	LEVEL	TYPE
1	956.58	2057.34	2.92	HILTI NAIL
2	967.89	2056.01	2.95	HILTI NAIL
3	989.22	2053.40	3.09	HILTI NAIL
3A	983.28	2044.49	3.04	HILTI NAIL
4	1013.51	2047.55	3.27	HILTI NAIL
5	1047.99	2034.18	4.08	HILTI NAIL
6	1037.88	2000.00	4.01	HILTI NAIL
7	1000.00	2000.00	3.83	HILTI NAIL
8	975.80	2002.60	3.74	HILTI NAIL

C

ISO 9001 REGISTERED FIRM

ARUN DISTRICT COUNCIL
No P/120/06
RECEIVED 15/9/06

SHAW COLEGATE
Land and Building Surveyors.
HAMBROOK LODGE, SOUTHBROOK ROAD,
WEST ASHLING, CHICHESTER, WEST SUSSEX PO18 8DQ
Tel: (01243) 575324

Title : WELL ROAD AND LAGOON ROAD, PAGHAM
TOPOGRAPHIC SURVEY

Job No. : 12903
Original Scale : 1: 200

Surveyed By : GRM/RP — Date : NOVEMBER 2003
Drawn By : GRM — Date : NOVEMBER 2003

Clients : PAGHAM BEACH (HOLDINGS) LTD
WOODLANDS, NORMANDY, GUILDFORD
SURREY, GU3 2HT