



ENLARGED
SECTION DETAIL

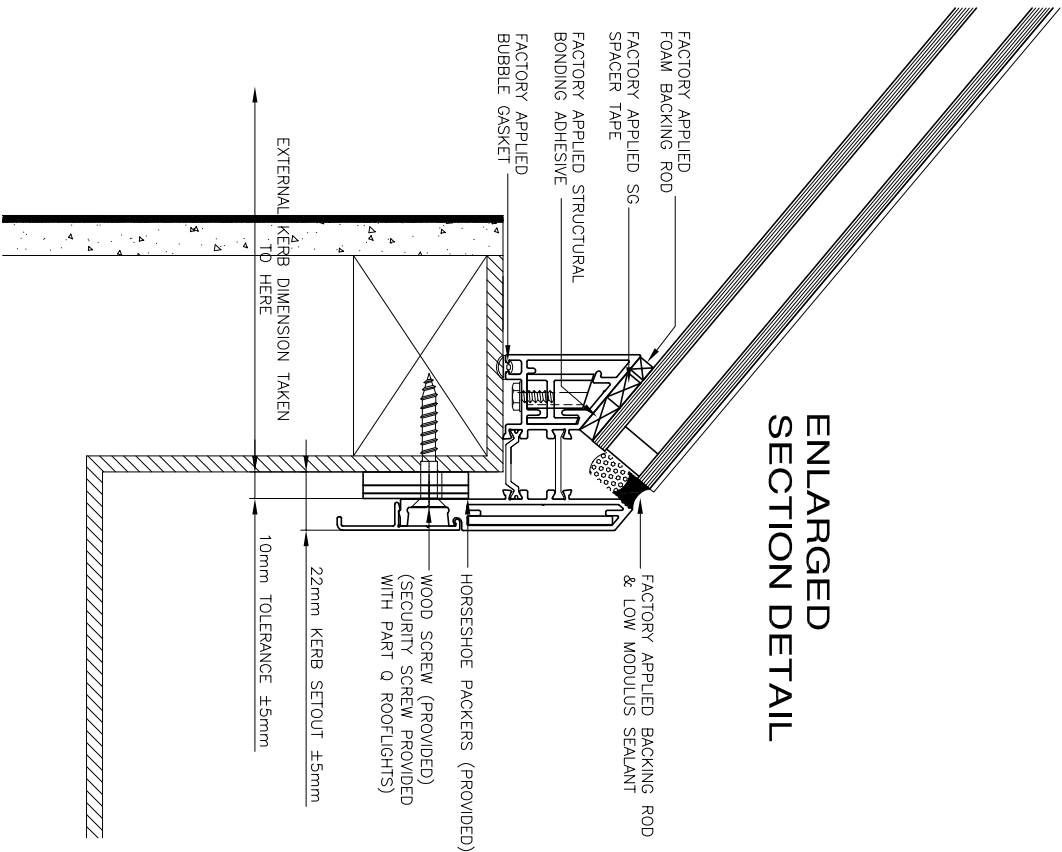

DIMENSIONAL
KERB DETAIL

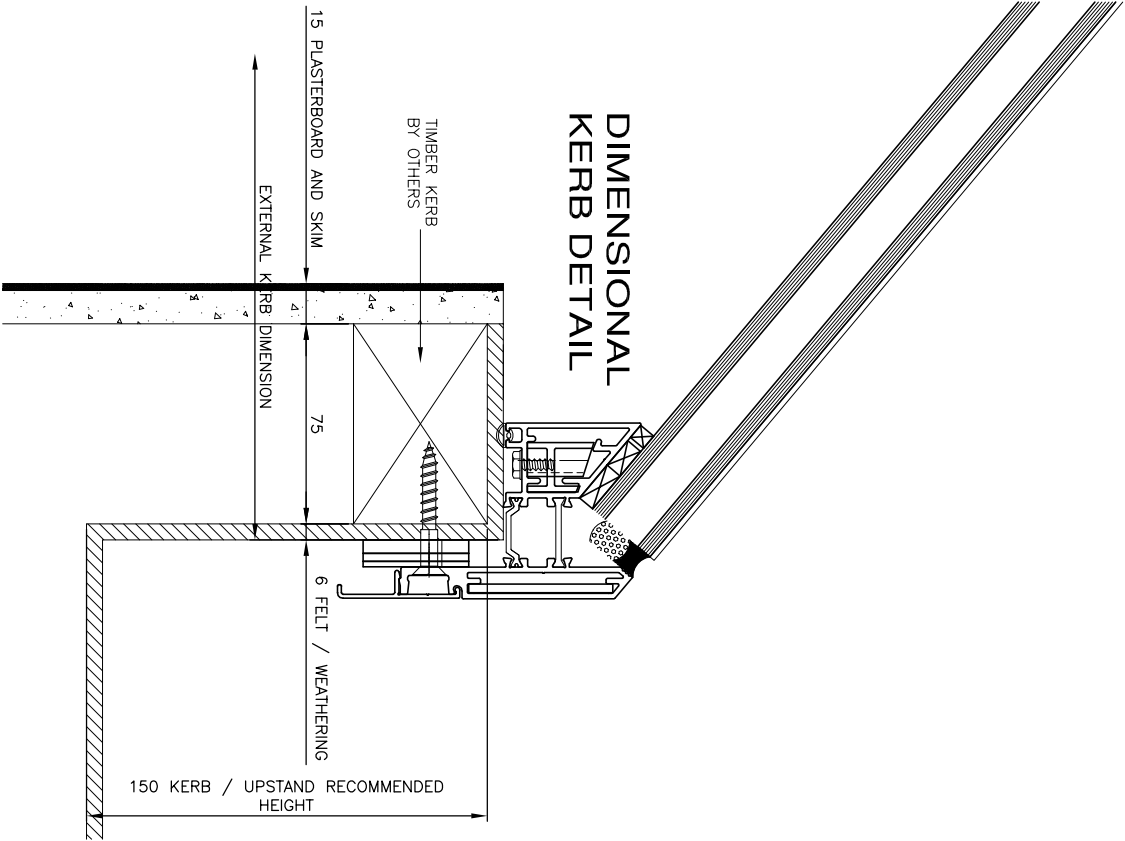

Rev	Date	Description	Rev By	THIS DRAWING REMAINS THE COPYRIGHT OF DUPLUS ARCHITECTURAL SYSTEMS LTD. AND MUST NOT BE REPRODUCED WITHOUT PRIOR AUTHORIZATION. 370 Welton Road, Leicester LE4 7SL Tel: 0116 2610710 Fax: 0116 2610539 DUPLUS Scale: NTS Drawn: Title: SECTION THROUGH KERB / UPSTAND Job No: Proj No: SBO03 — — A			
A		FIRST ISSUE		DUPLUS WORKS—EACH MANUFACTURED COMPONENT ± 1 mm SITE INSTALLED COMPOSITE FRAMES ± 10 mm			