



ENLARGED
SECTION DETAIL

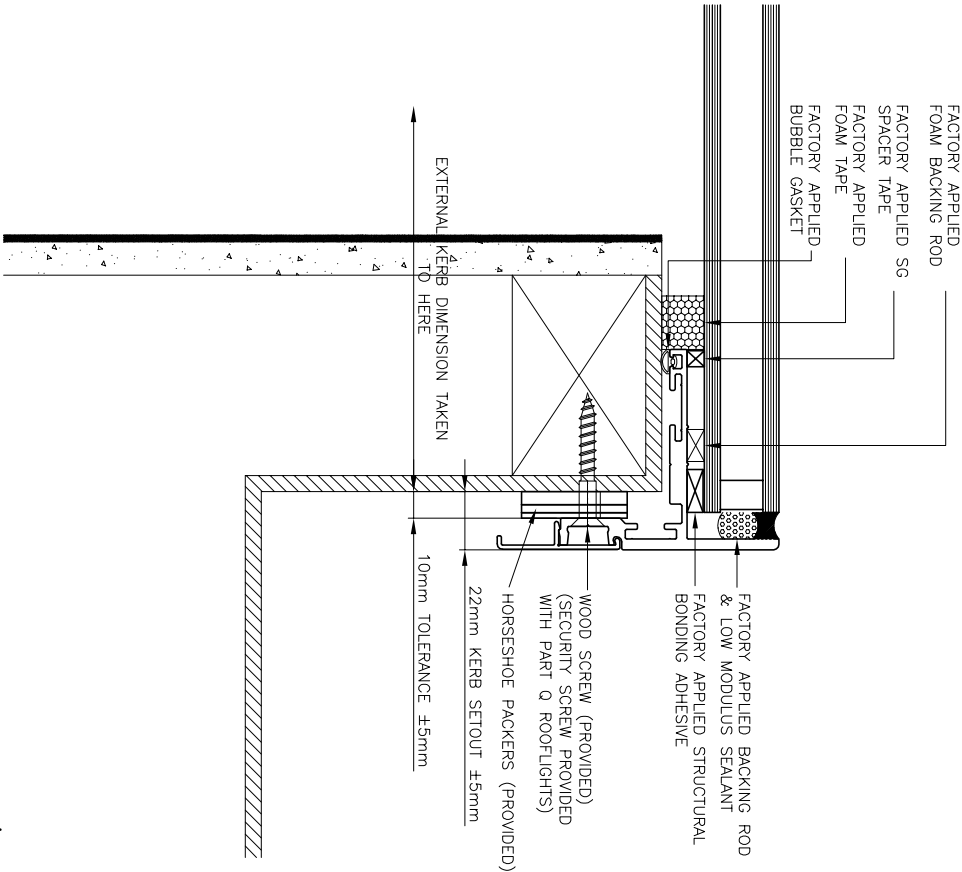

DIMENSIONAL
KERB DETAIL

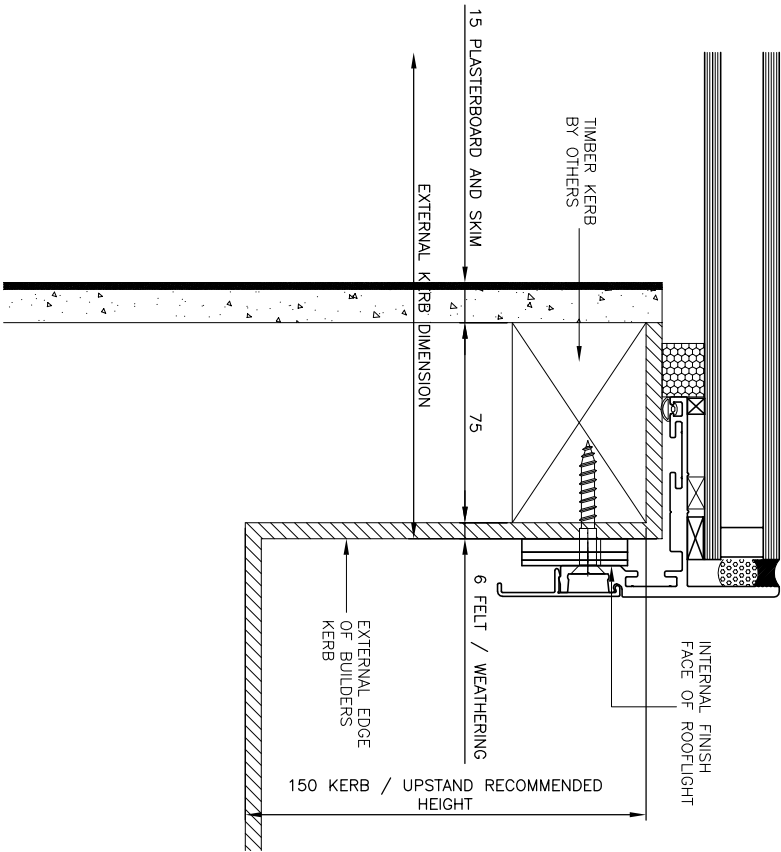

Rev	Date	Description	Rev By
A		FIRST ISSUE	

THIS DRAWING REMAINS THE COPYRIGHT OF DUPLUS ARCHITECTURAL SYSTEMS LTD. AND MUST NOT BE REPRODUCED WITHOUT PRIOR AUTHORIZATION.	370 Melton Road, Leicester LE4 7SL Tel: 0116 2610710 Fax: 0116 2610539		DUPUS WORKS-EACH MANUFACTURED COMPONENT ± 1 mm SITE INSTALLED COMPOSITE FRAMES ± 10 mm
Scale: NTS.	Drawn:	Title: SECTION THROUGH KERB / UPSTAND	Job No: Proj No: SBO02 - Rev: A