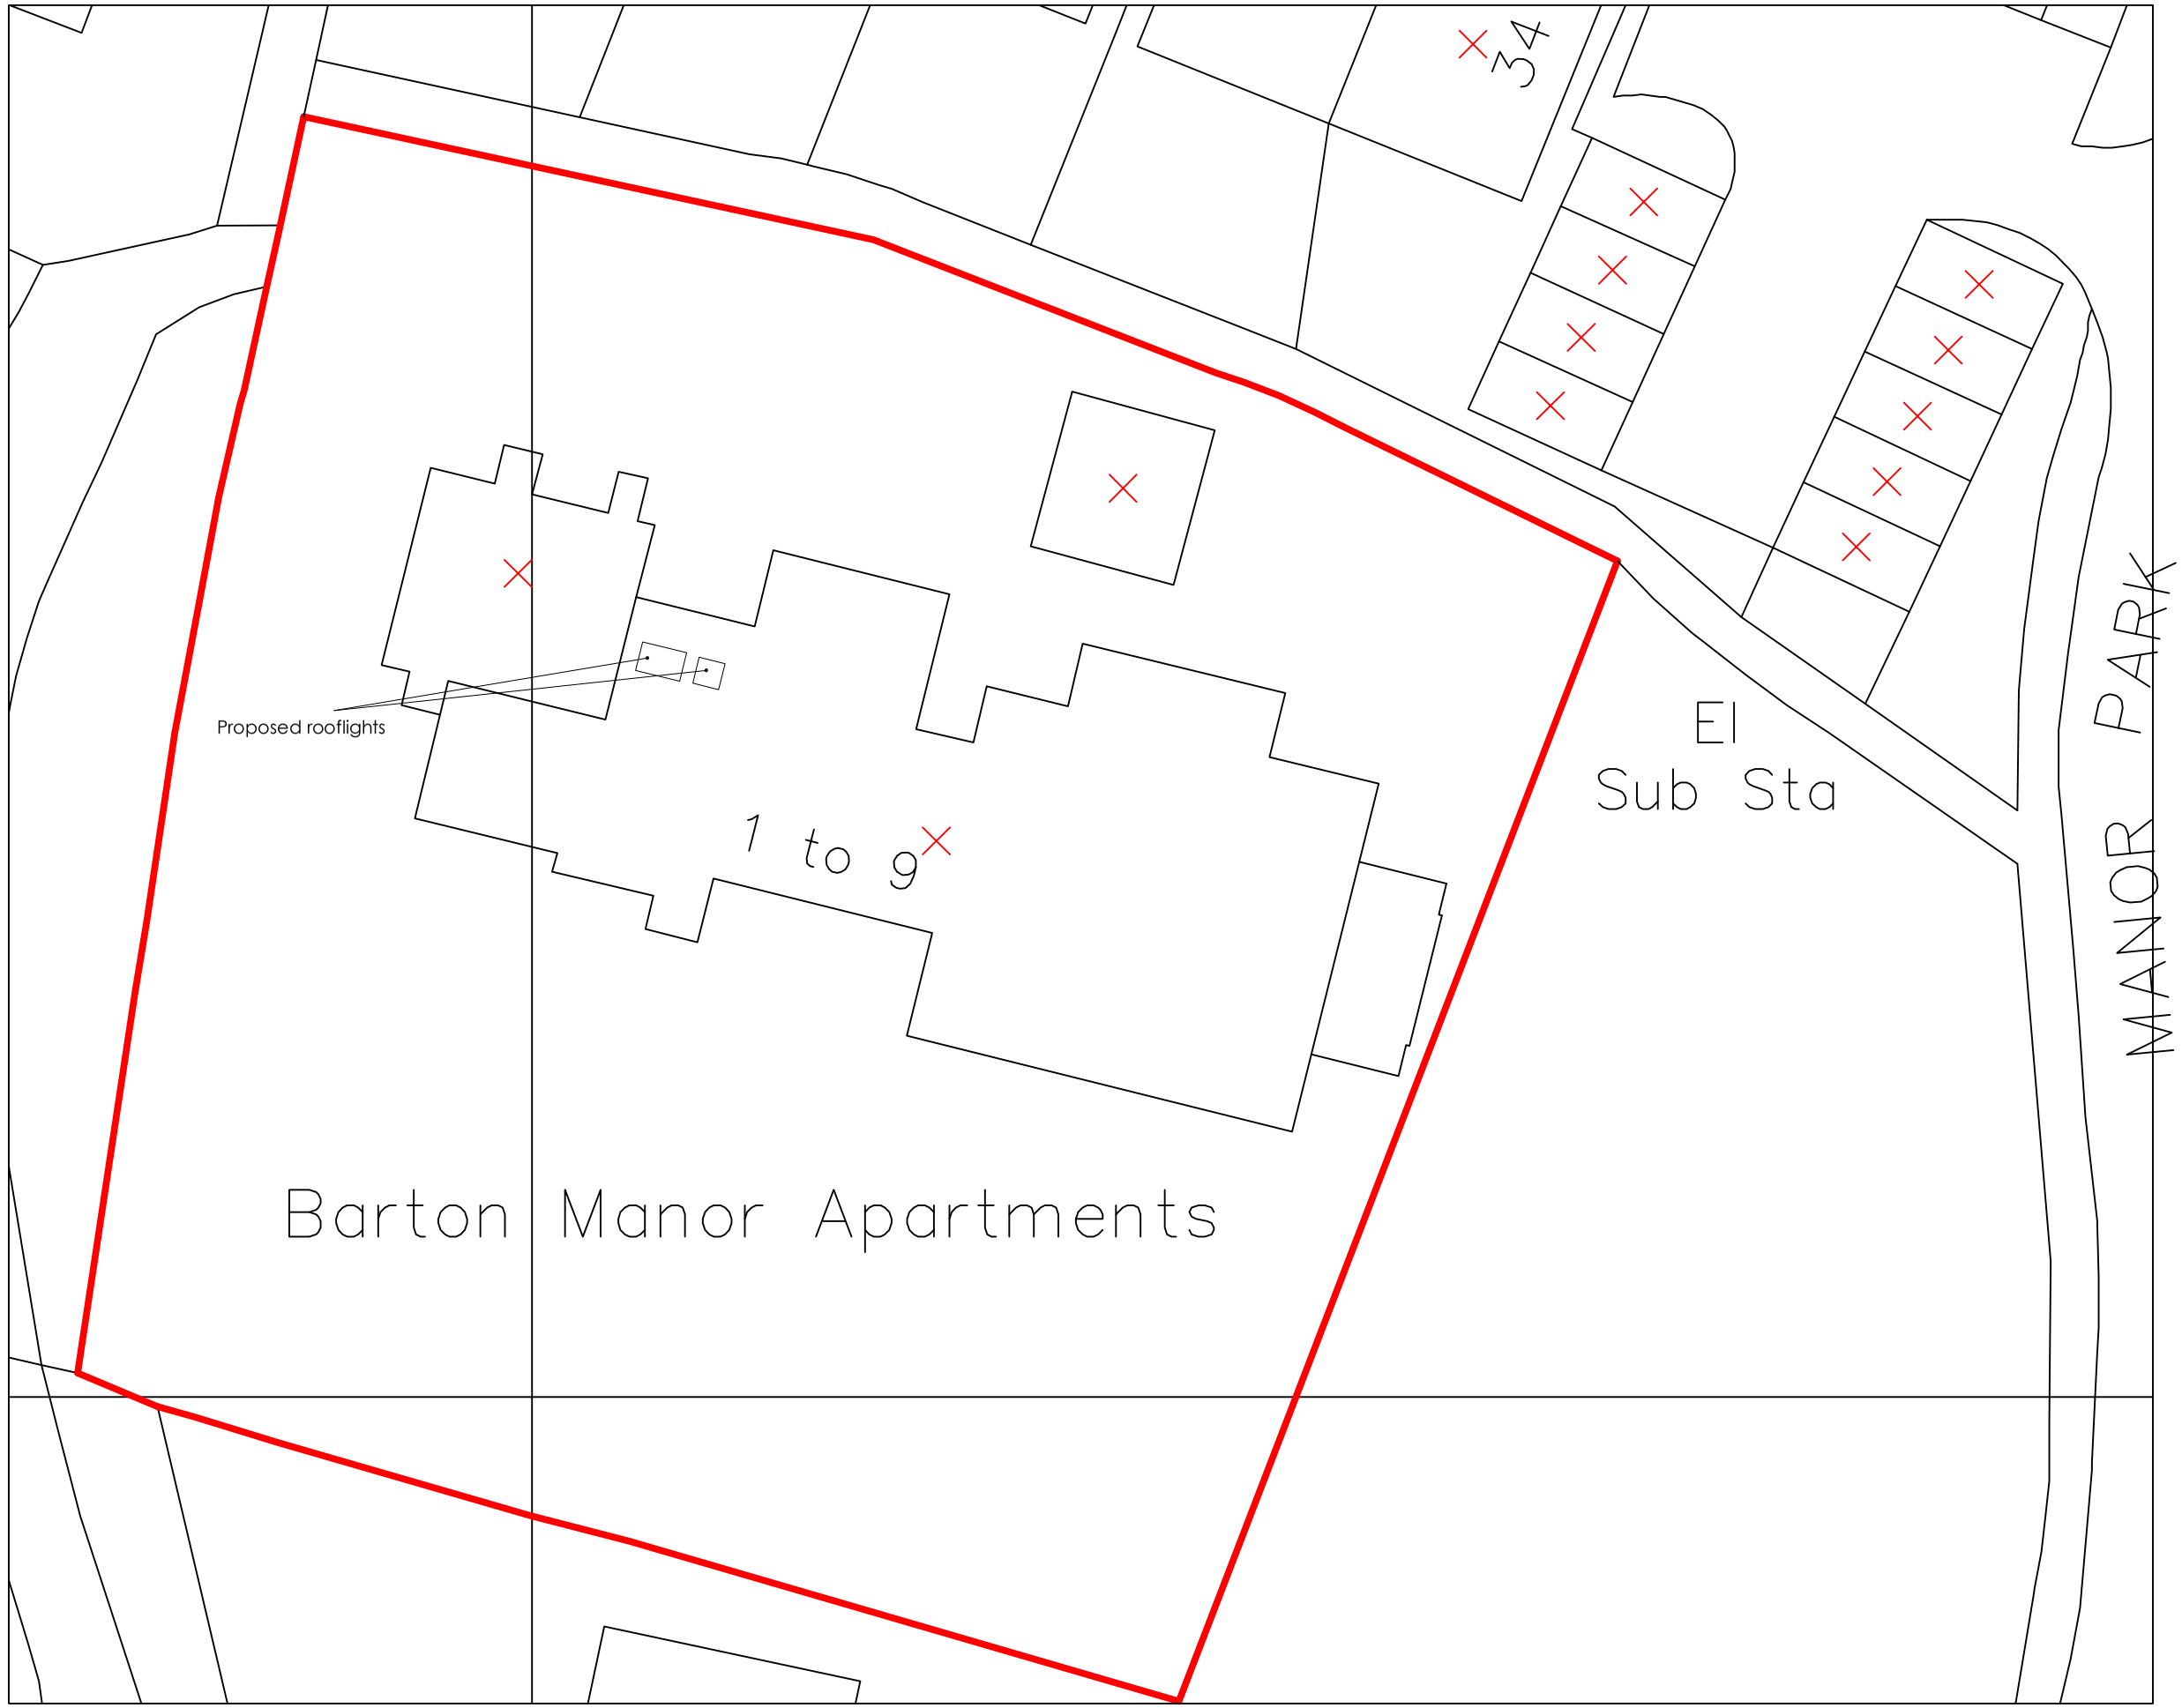

General Notes

No.	Revision/Issue	Date

Firm Name and Address
STEPHEN JUPP MRTPI
CHARTERED TOWN PLANNER
348 CHICHESTER ROAD
BOGNOR REGIS
PO21 5BX
T: 01243 822113
E: steve@planning-solutions.co.uk

Project Name and Address

Block Plan

Barton Manor
Nyetimber

Project	Sheet
ADC/9/07	2A
Date: 25.01.2018	
Scale: 1:250 @ A3	

ARUN DISTRICT COUNCIL P/120/17/L