



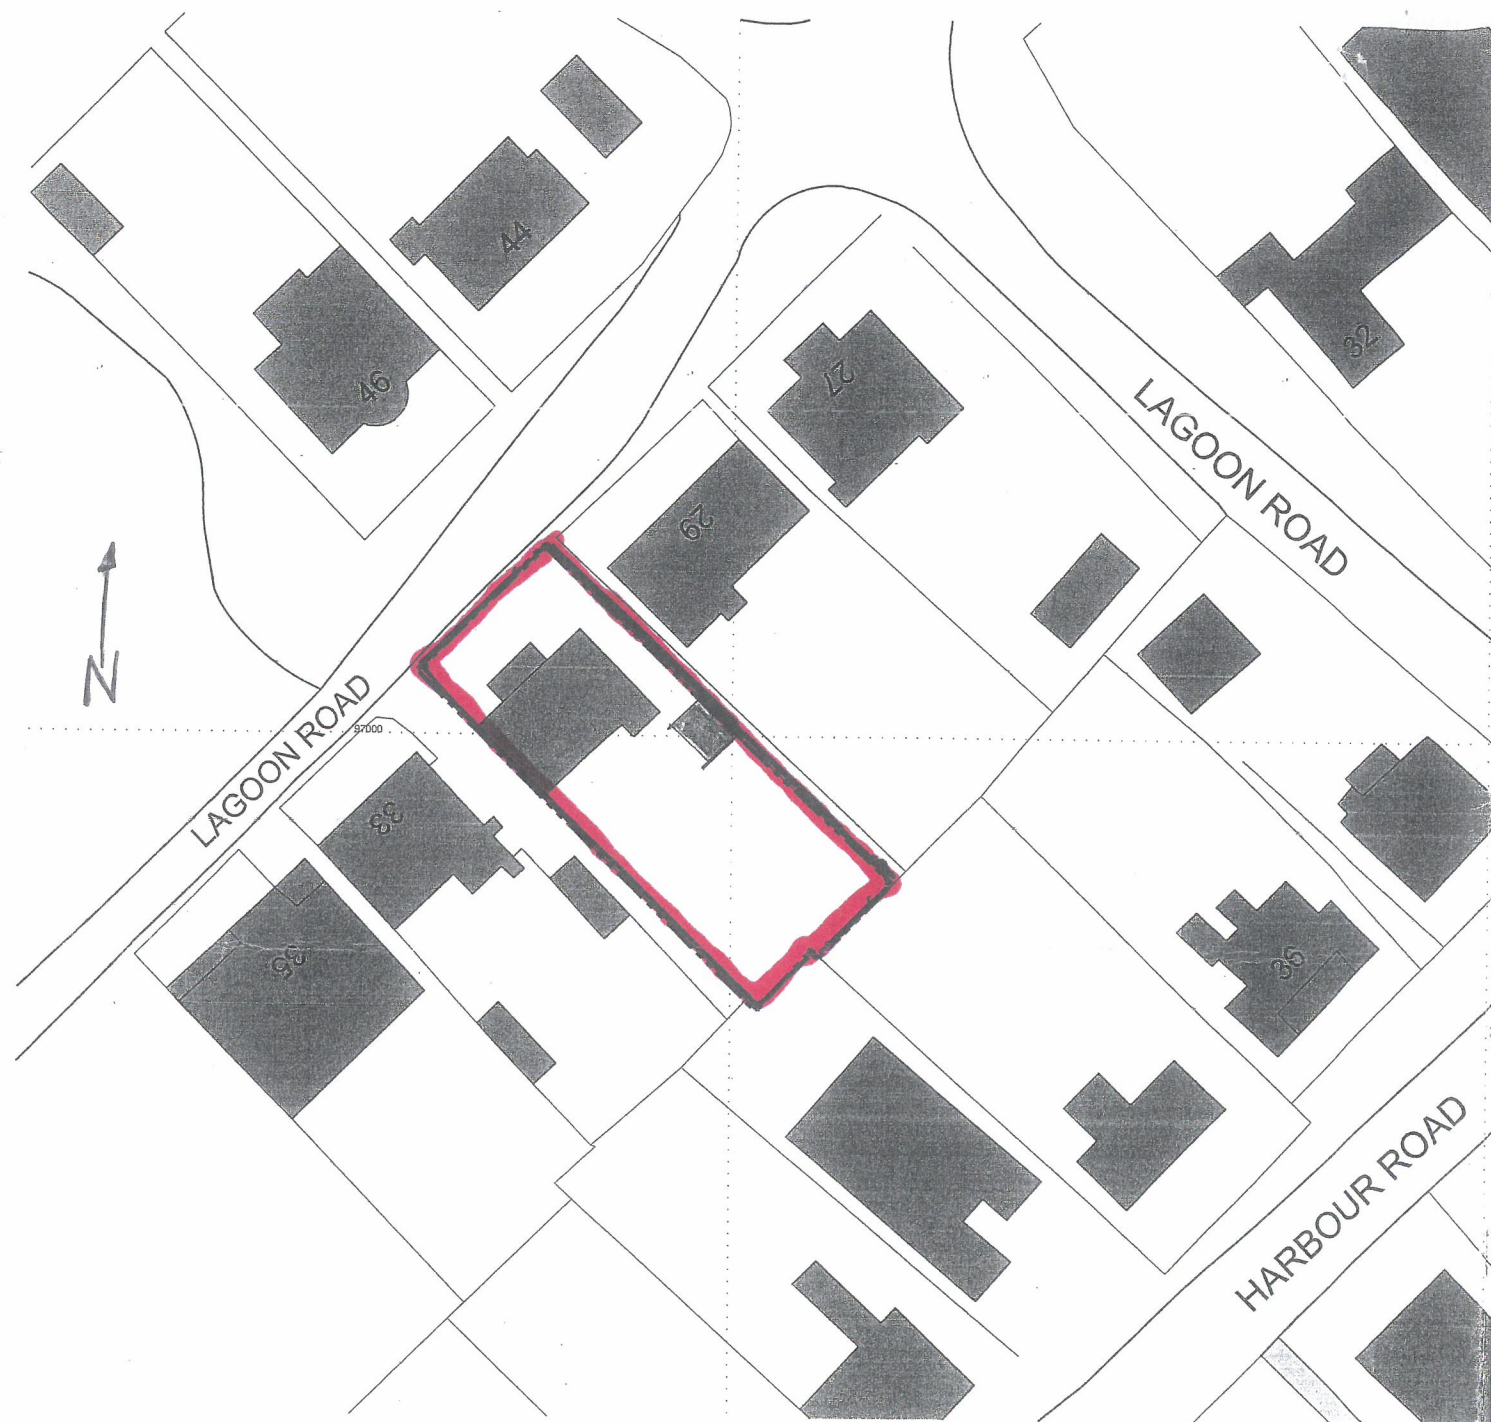

Block Plan Scale 1 : 500

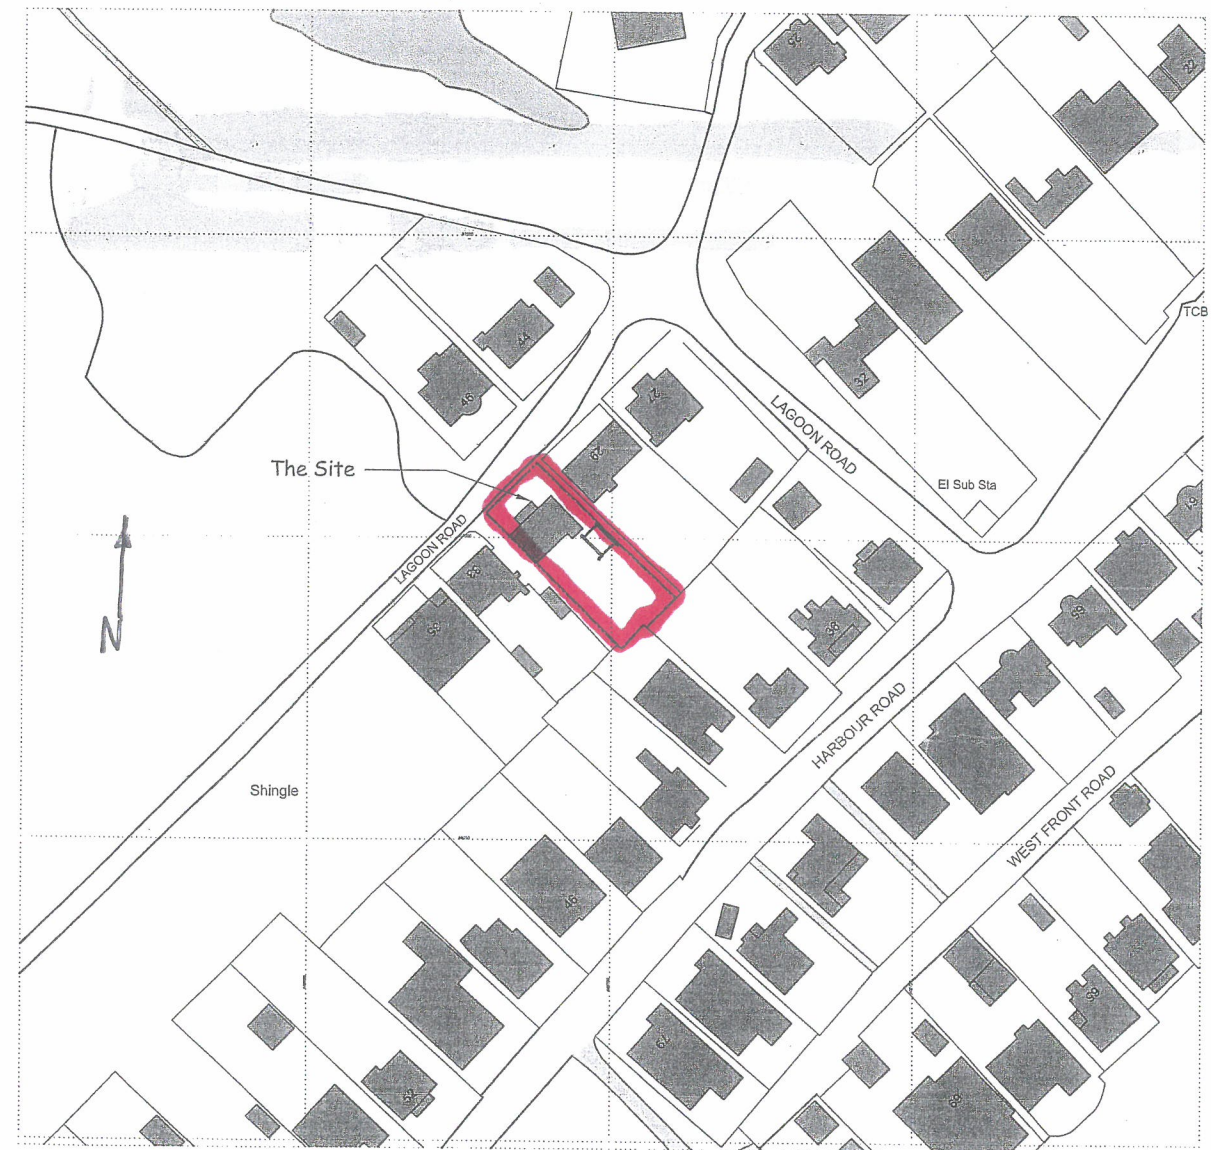

Ordnance Survey, (c) Crown Copyright 2014. All rights reserved. Licence number 100022432

Location Plan Scale 1 : 1250

PREPARED FOR D. HARDY 4/3/18

Proposed Replacement Bungalow @ 31 Lagoon Road Pagham PO21 4TQ **DRⁿ 4**

SITE LOCATION & BLOCK PLANS AS EXISTING.	
Scale	1:500 & 1:1250