


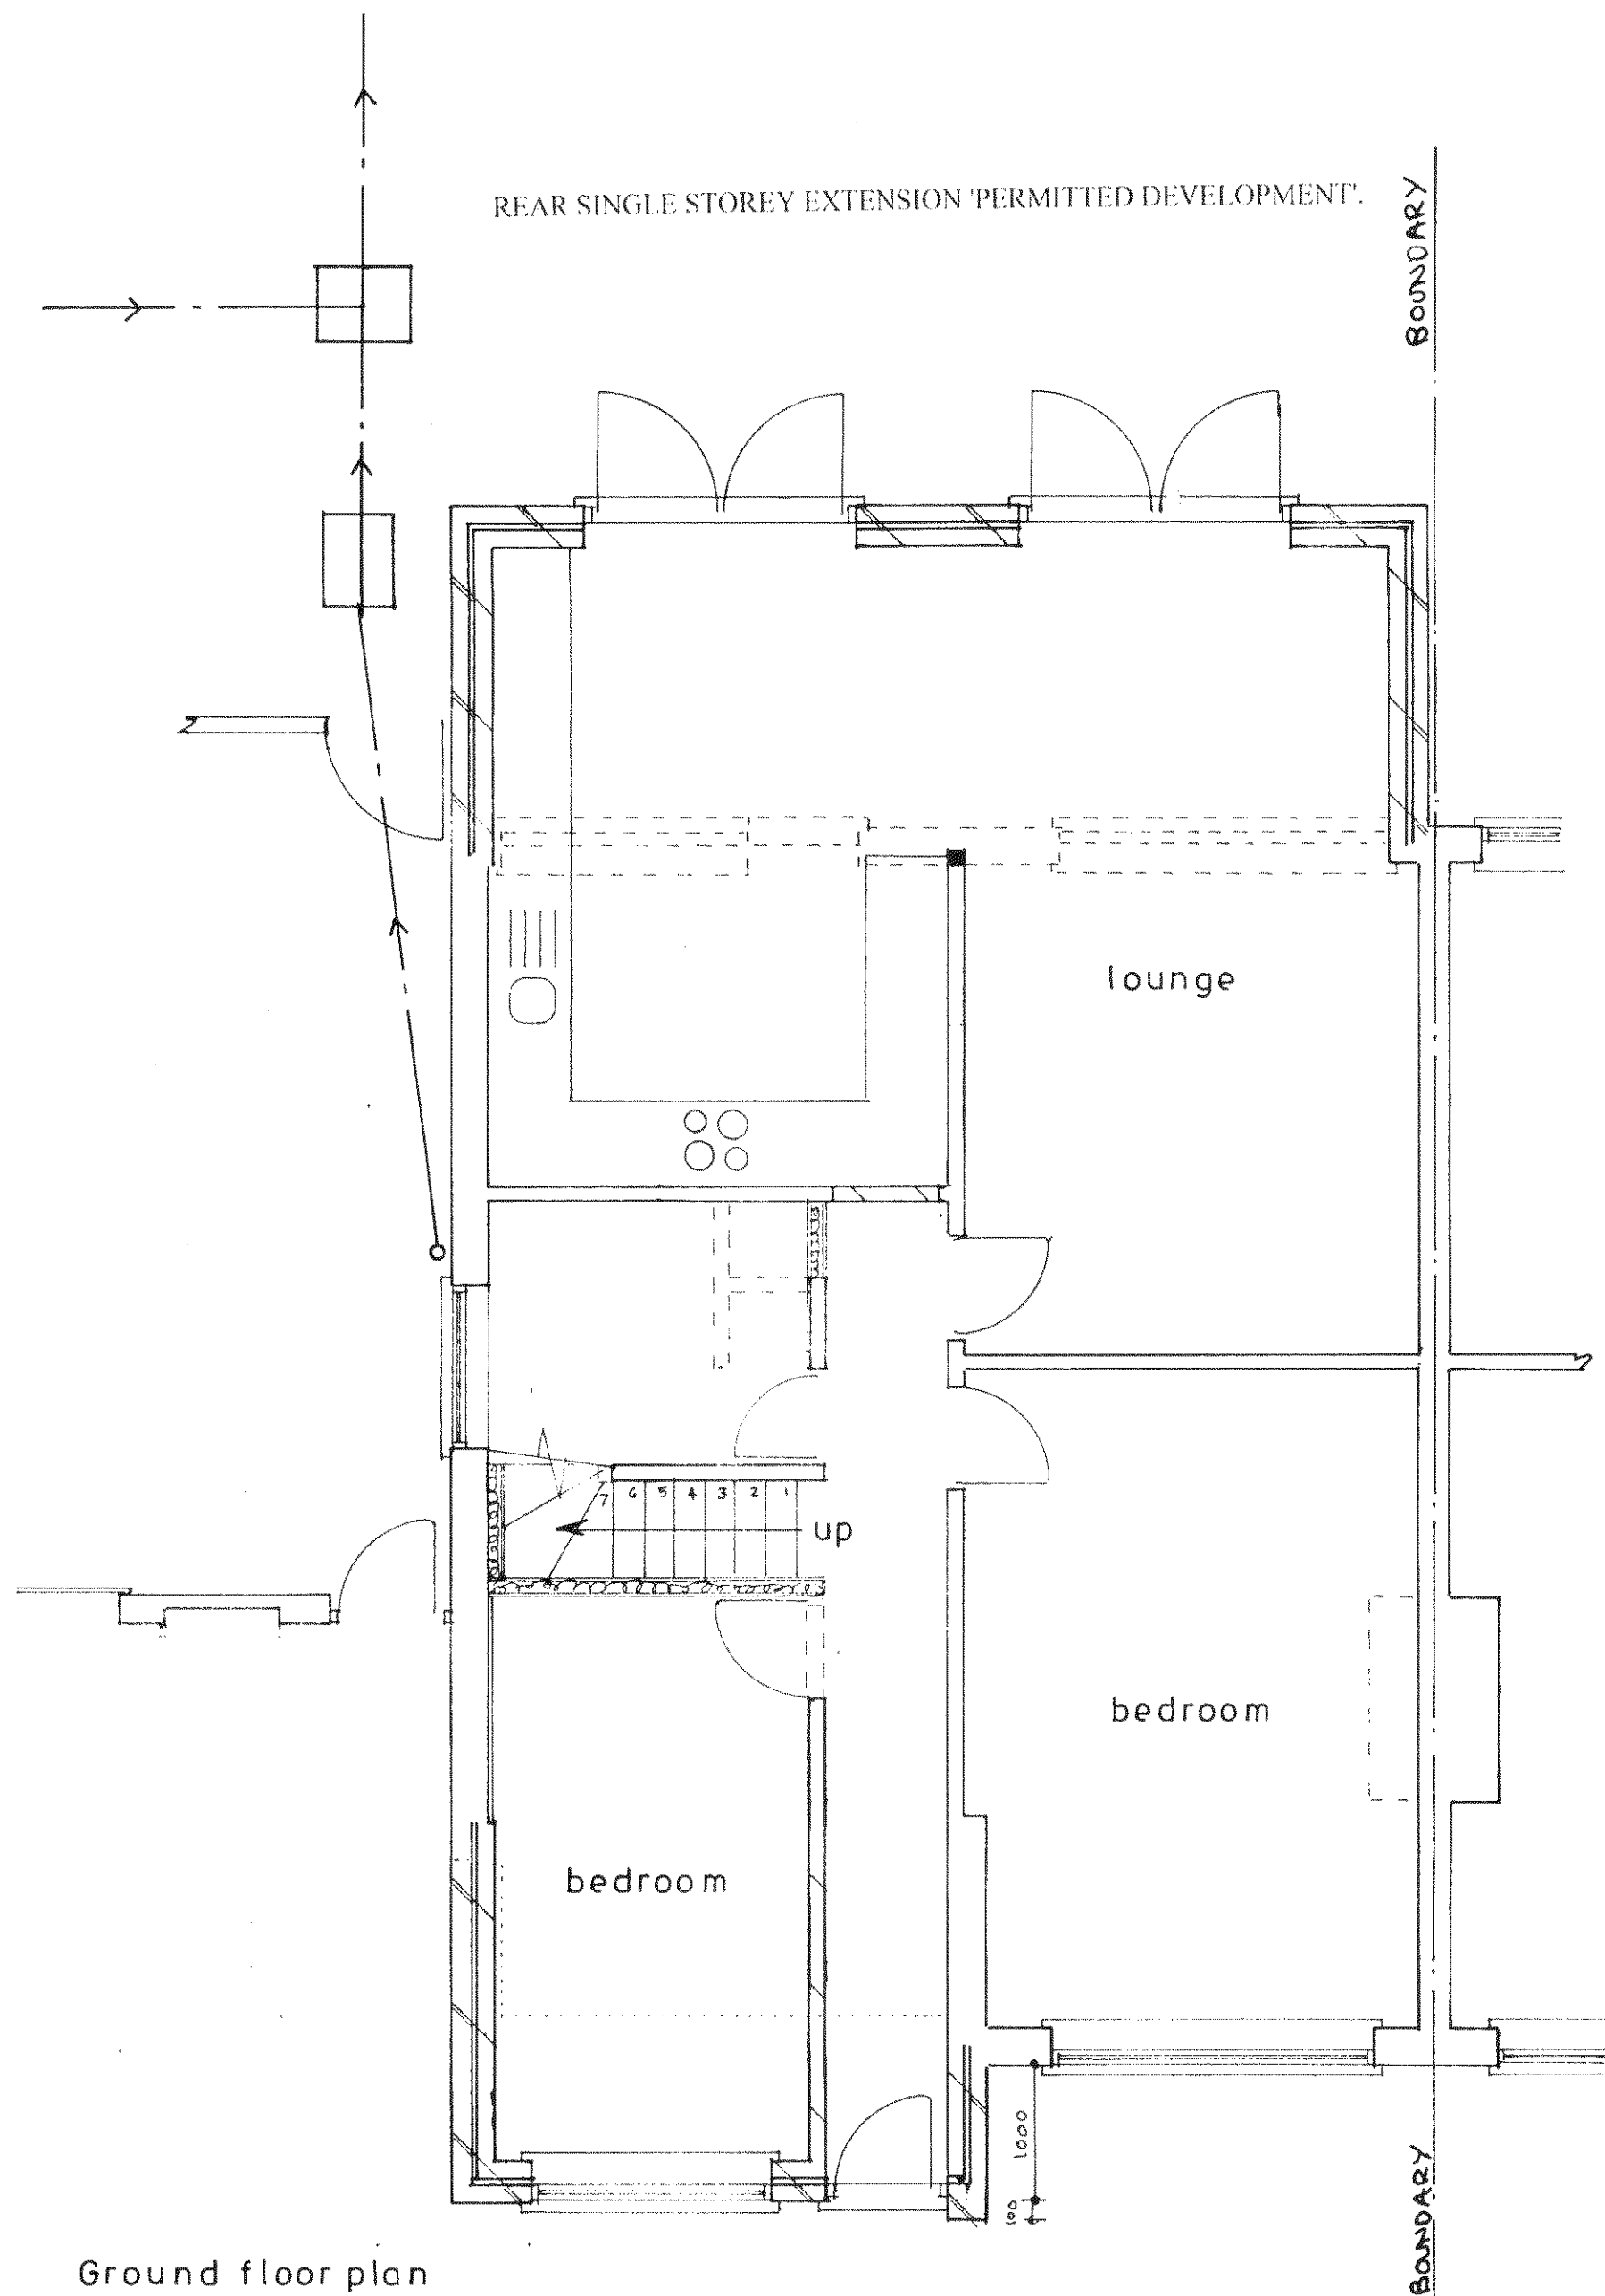


Ground floor plan

1 : 50

Proposed

REAR DORMER PROJECTION 'PERMITTED DEVELOPMENT'.

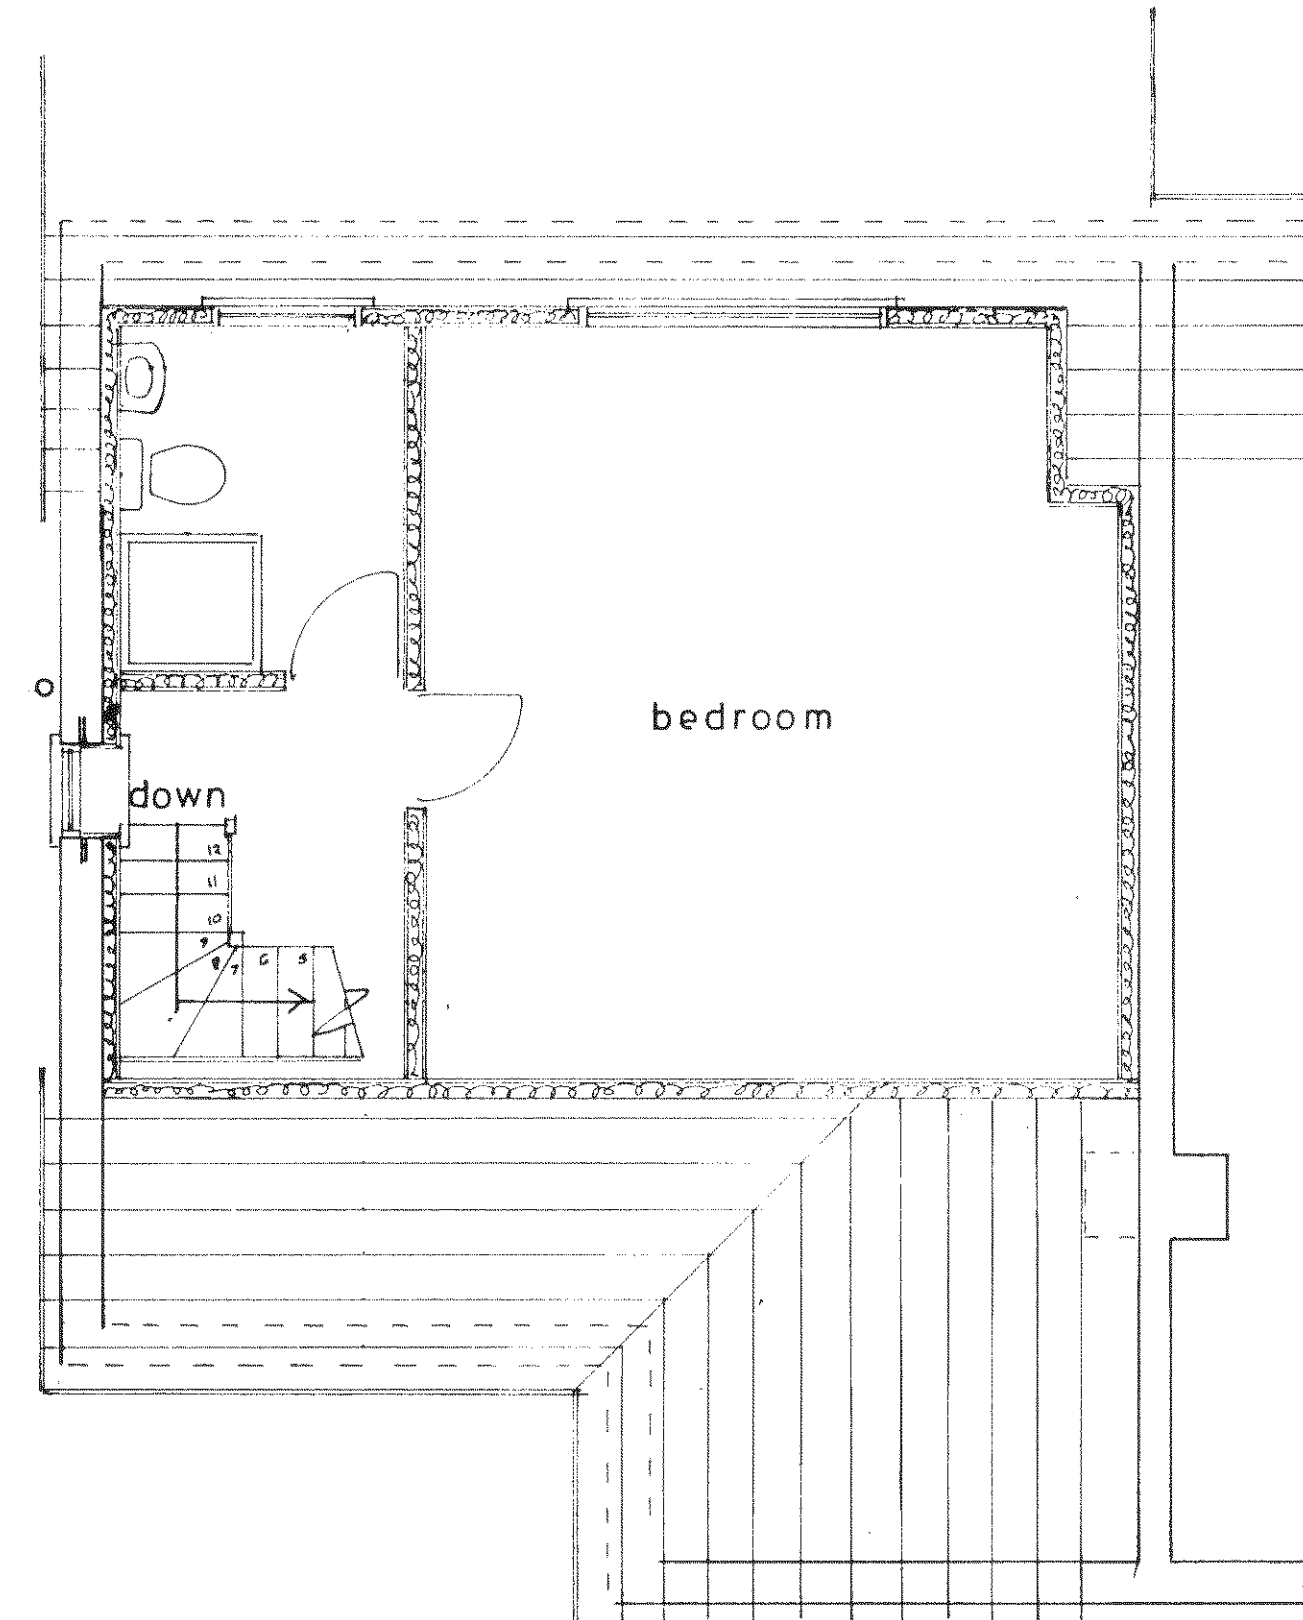

1st floor plan

sheet 1 of 3

PROPOSED SINGLE STOREY EXTENSIONS AND LOFT CONVERSION AT 2, BARONS MEAD,
PAGHAM FOR MR.D.WARD.

Bryan Butcher
Rainbow Cottage
Nyetimber Lane
Bognor Regis PO21 3JX
01243 266871
07973 233442
bryan.butcher@btinternet.com
www.bryanbutcher.com