



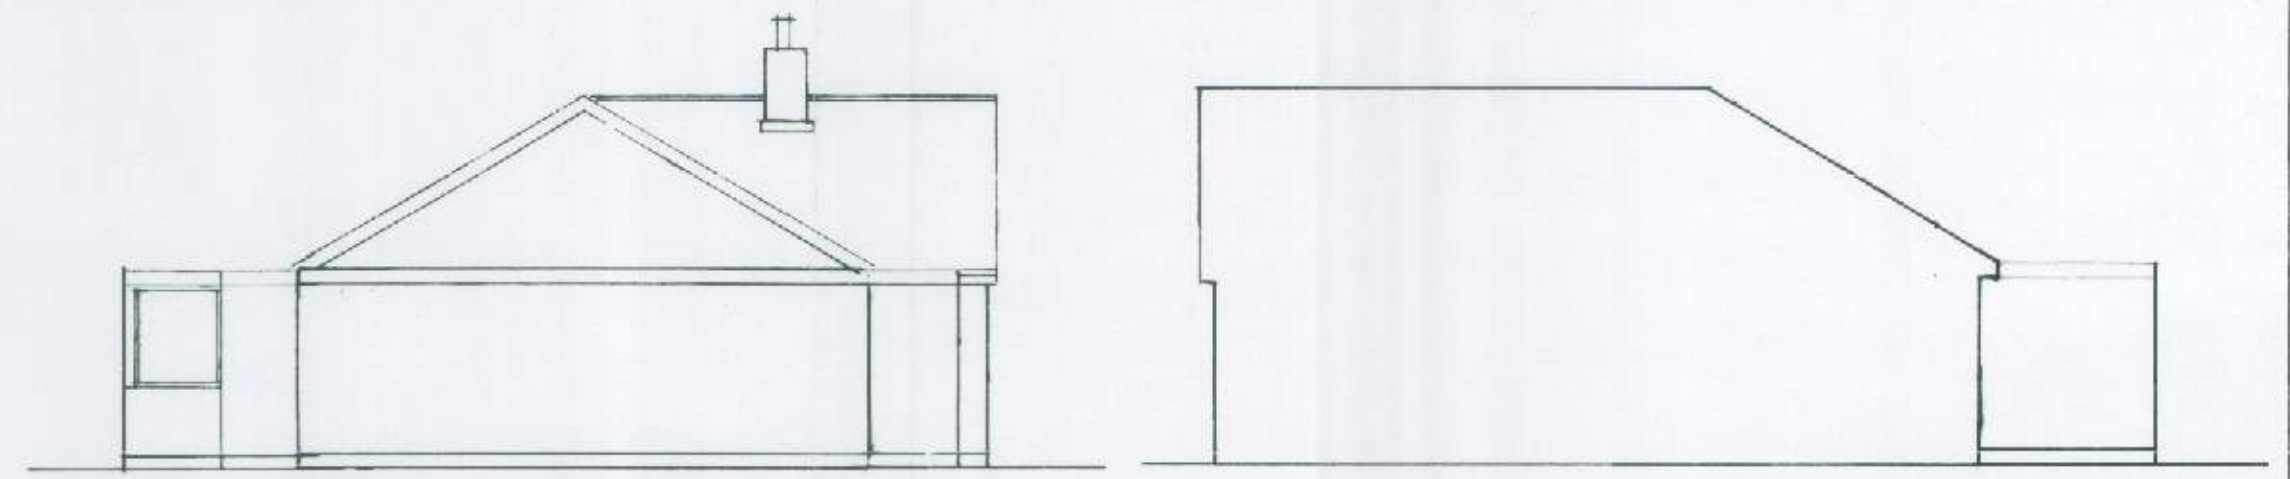


side

side

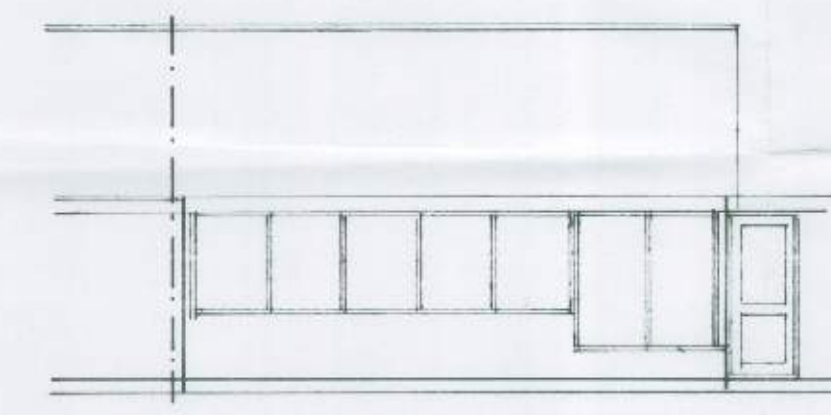


rear

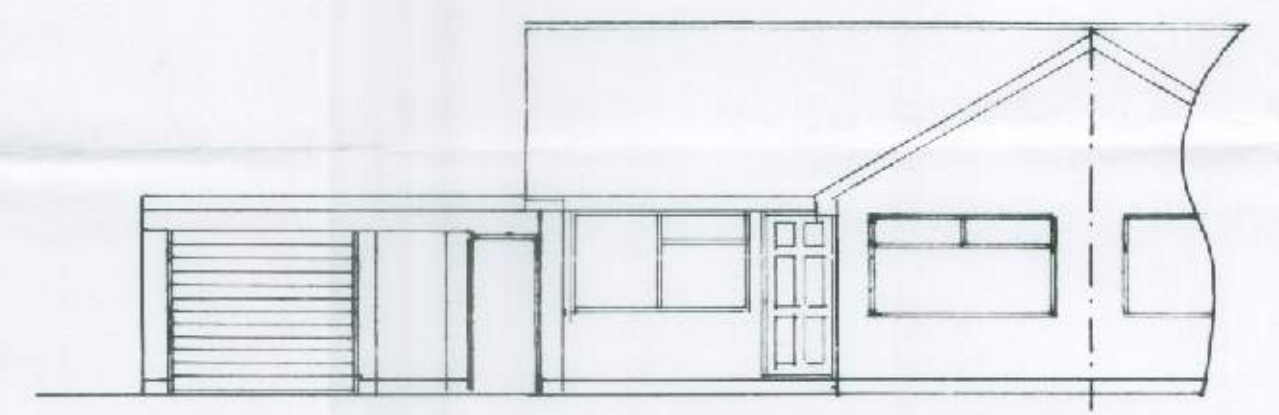

front


1 : 50

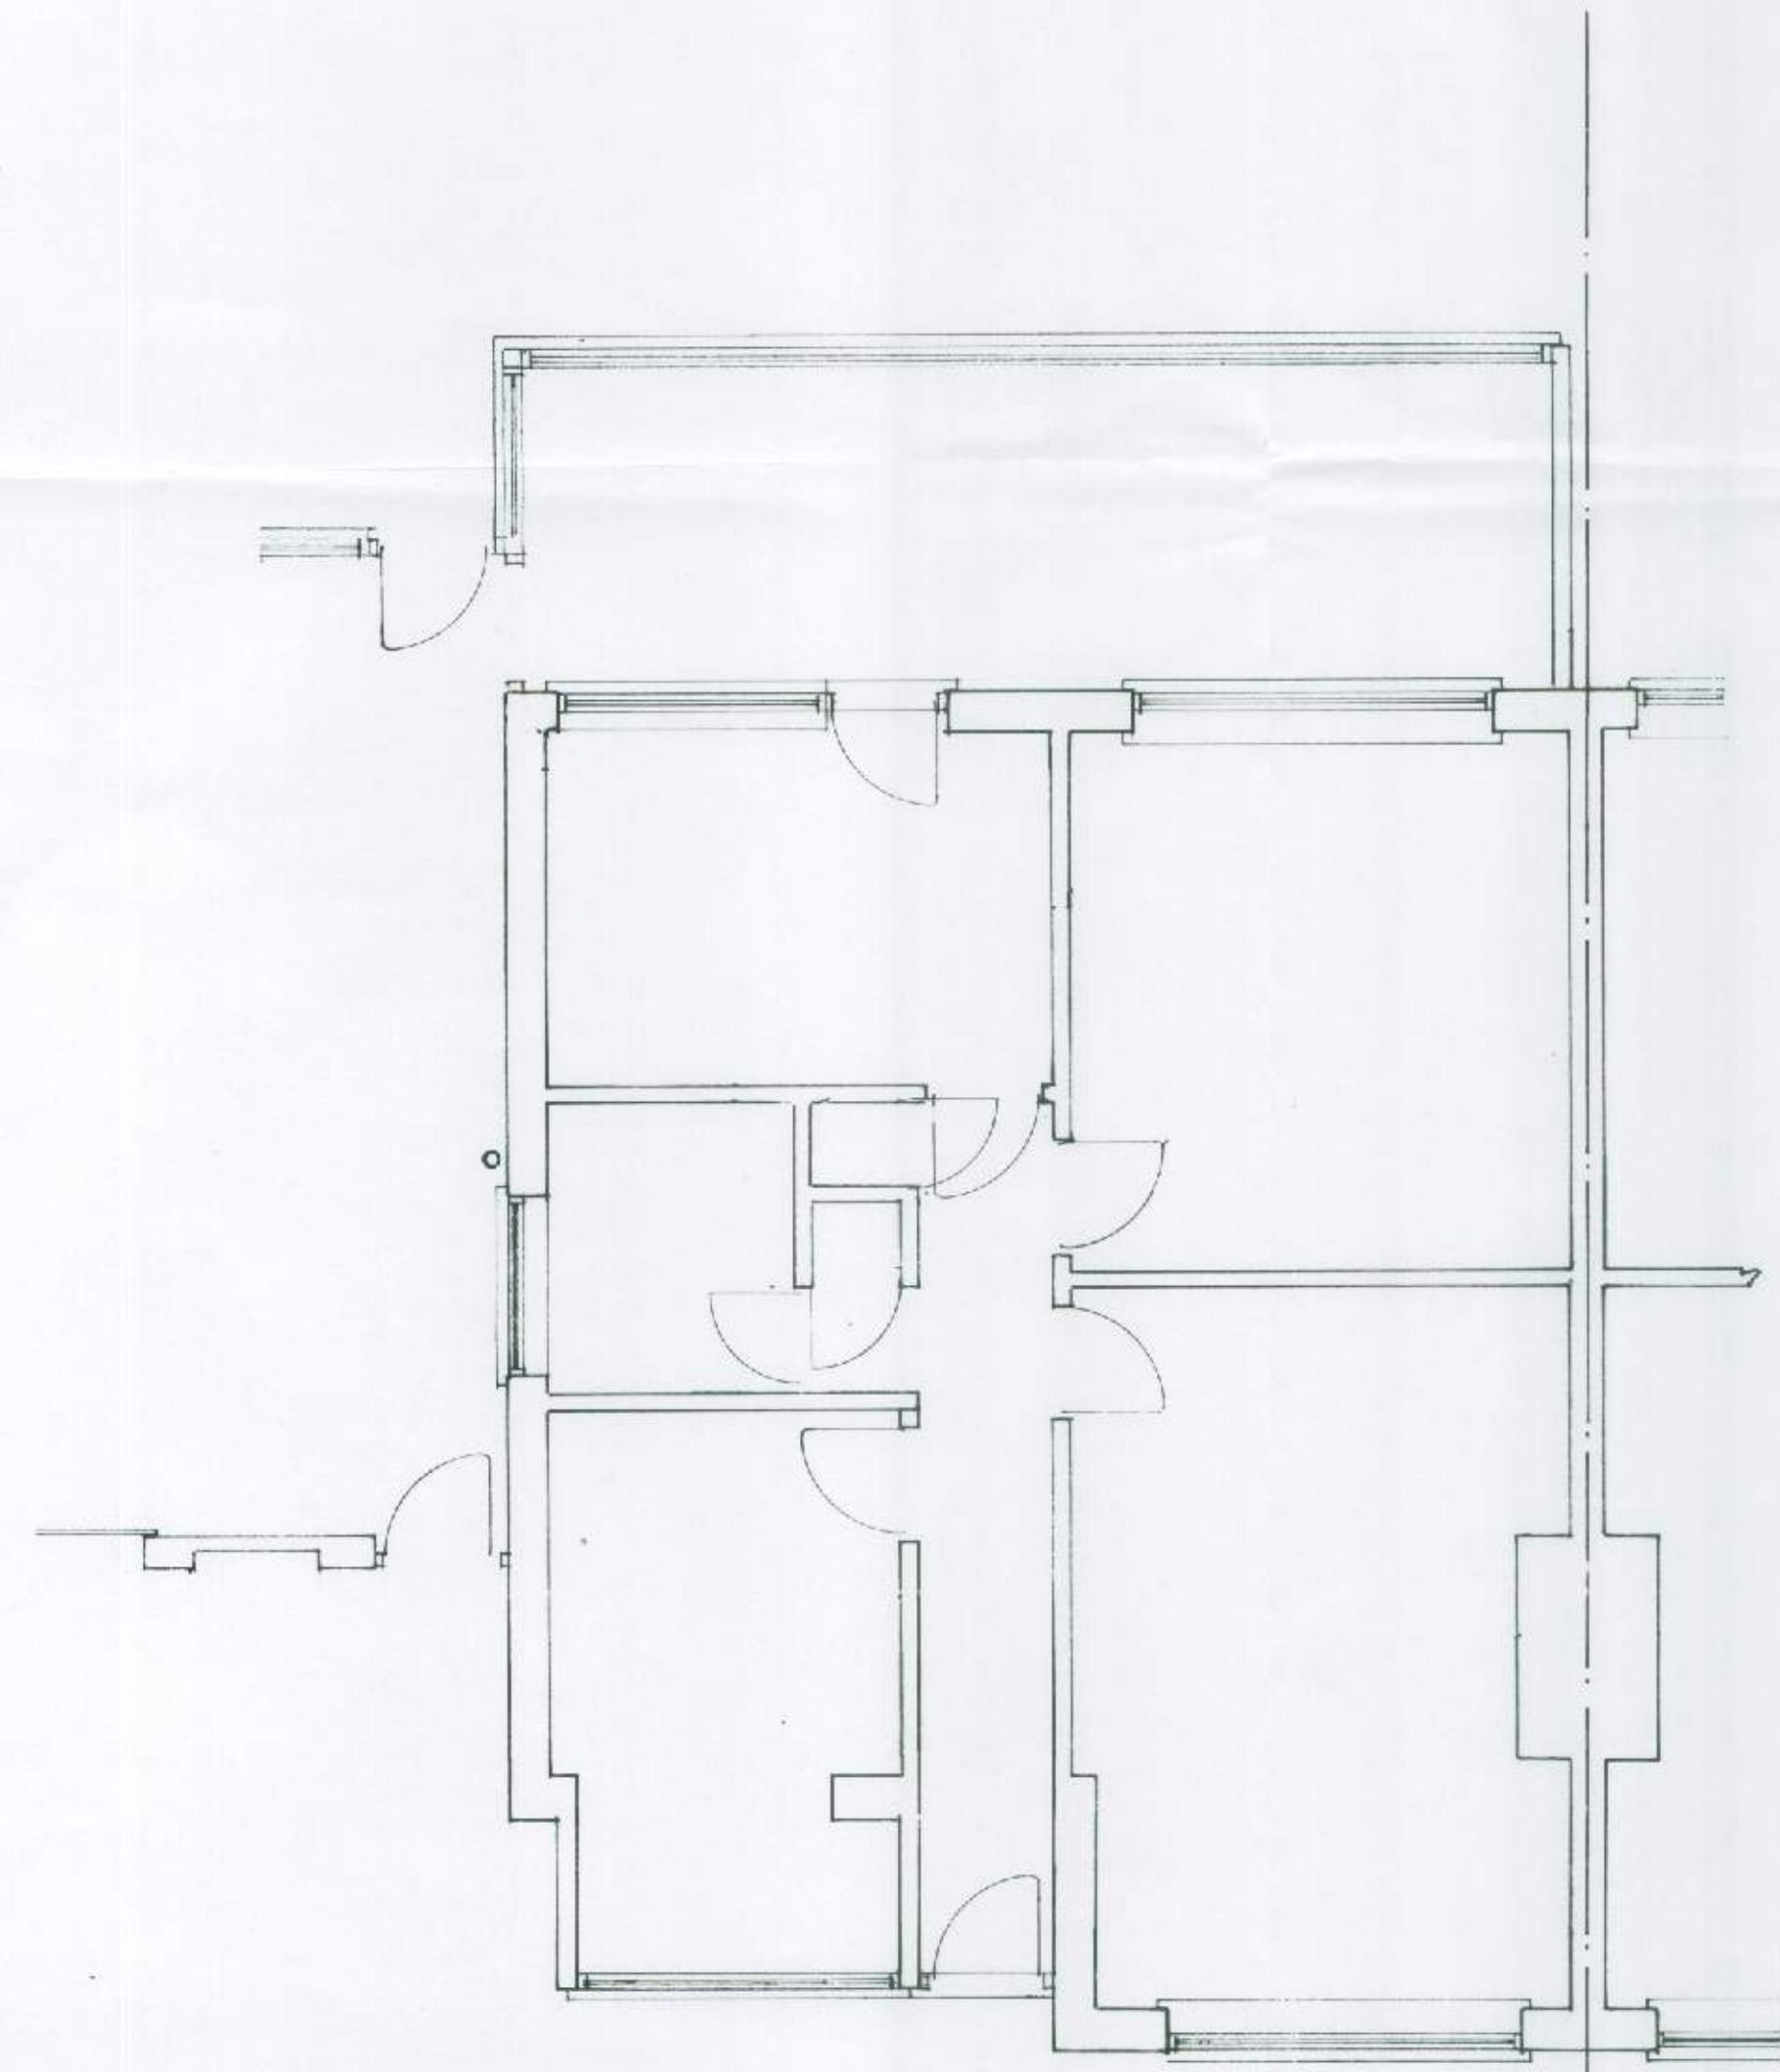

Ground floor plan


1 : 50

Existing

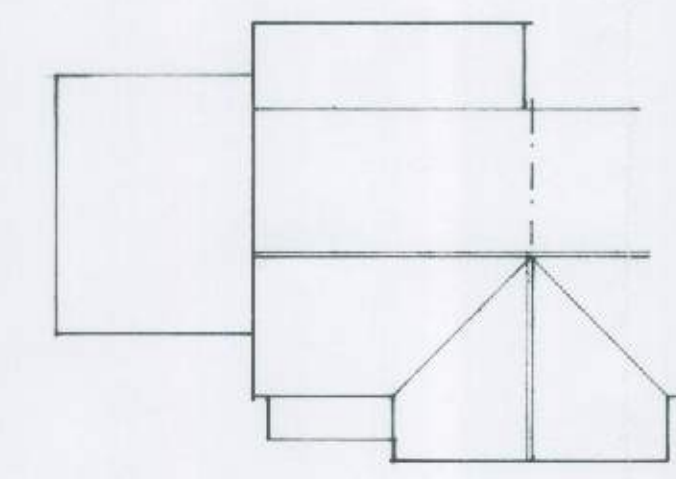

roof plan

1 : 200

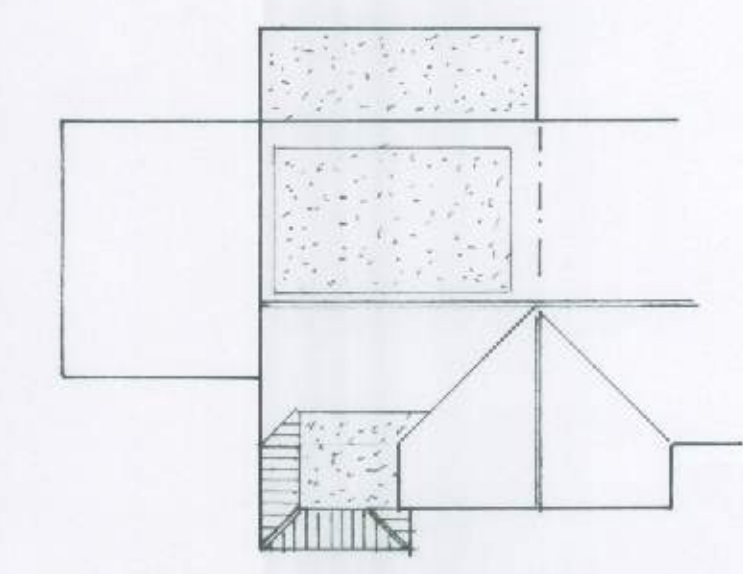

proposed roof plan

sheet 3 of 3

PROPOSED SINGLE STOREY EXTENSIONS AND LOFT CONVERSION AT 2, BARONS MEAD,
PAGHAM FOR MR.D.WARD.

Bryan Butcher
Rainbow Cottage
Nyetimber Lane
Bognor Regis PO21 3JX
01243 266871
07973 233442
bryan.butcher@btinternet.com
www.bryanbutcher.com