


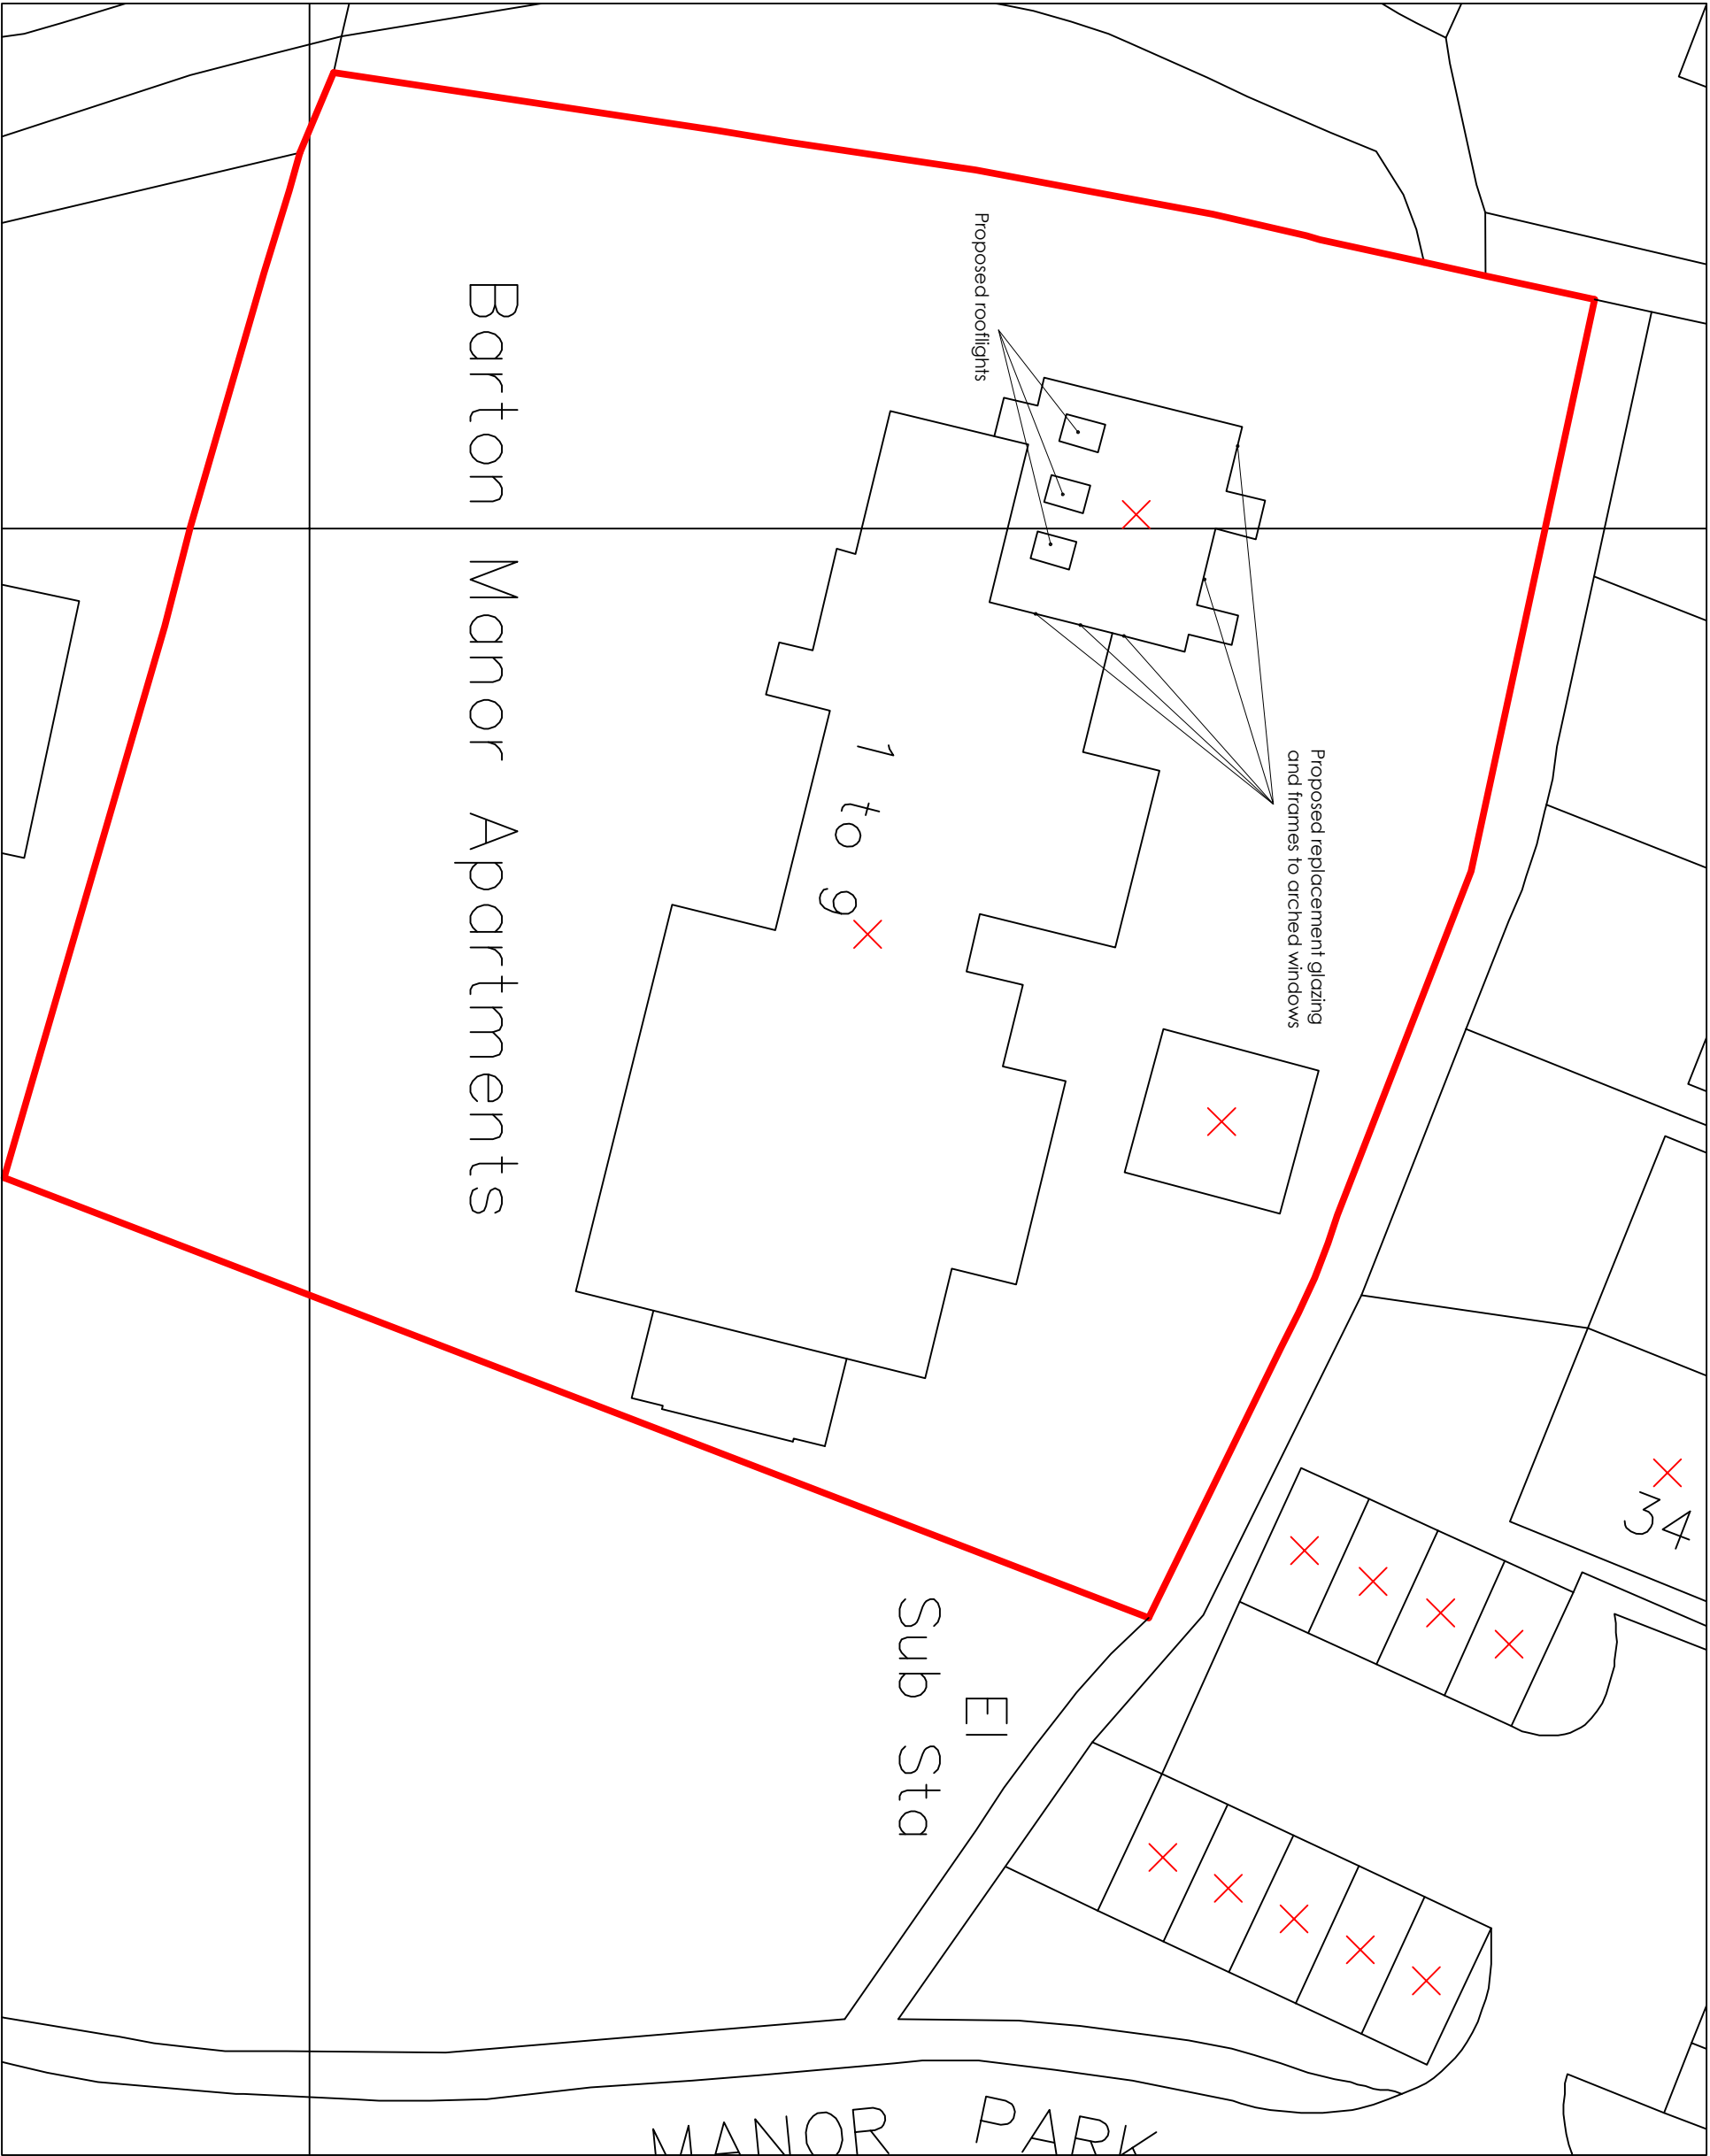

General Notes

No.	Revision/Issue	Date

From Name and Address
STEPHEN JUPP MRTPI
CHARTERED TOWN PLANNER
348 CHICHESTER ROAD
BOGNOR REGIS
PO21 5BX
T: 01243 822113
E: steve@planning-solutions.co.uk

Project Name and Address
Block Plan
Barton Manor
Nyetimber

Project	ADC/9/07	Sheet
Date	09.11.2017	2
Scale	1:250 @ A3	