

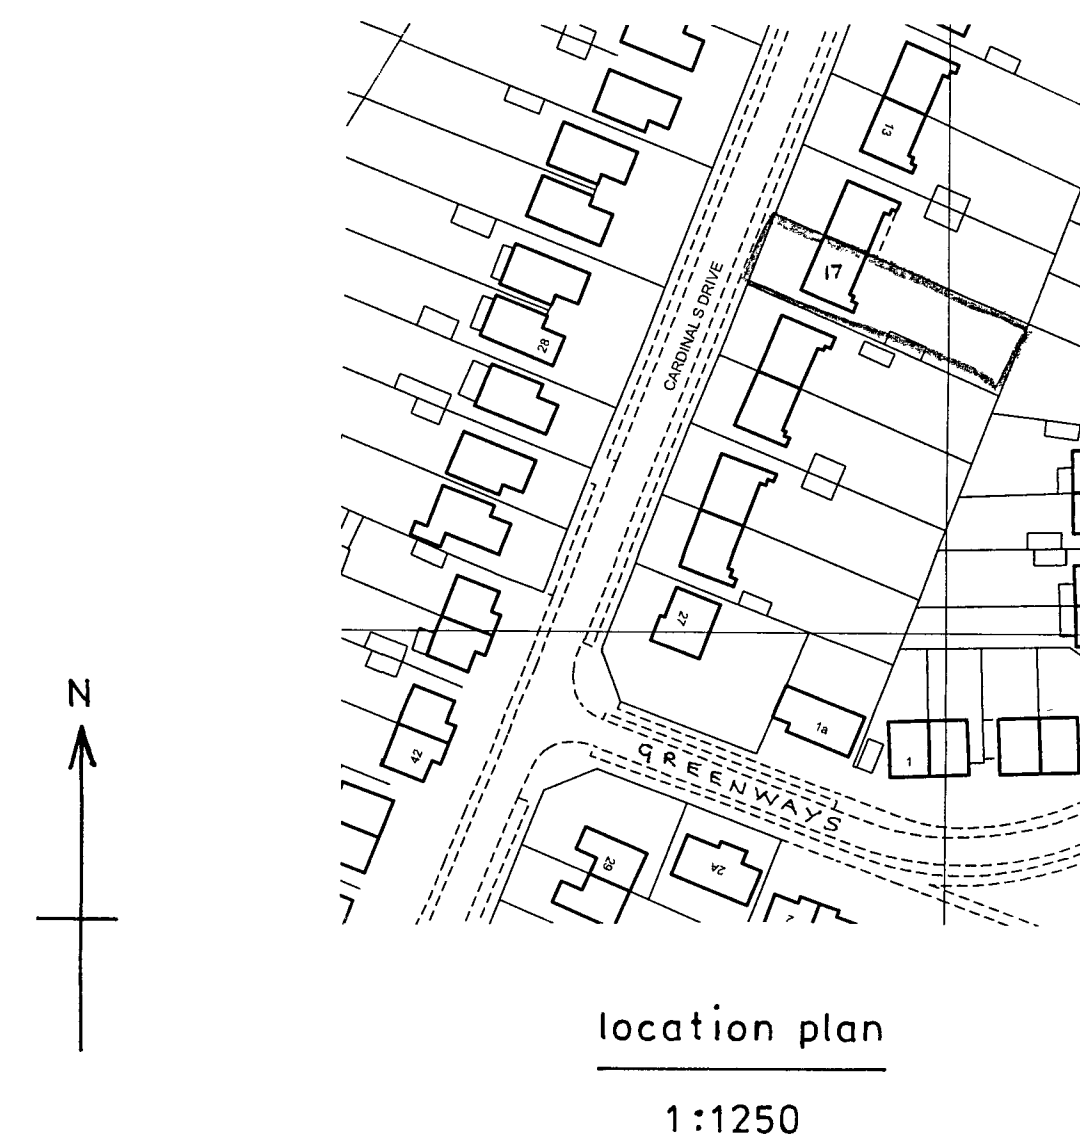


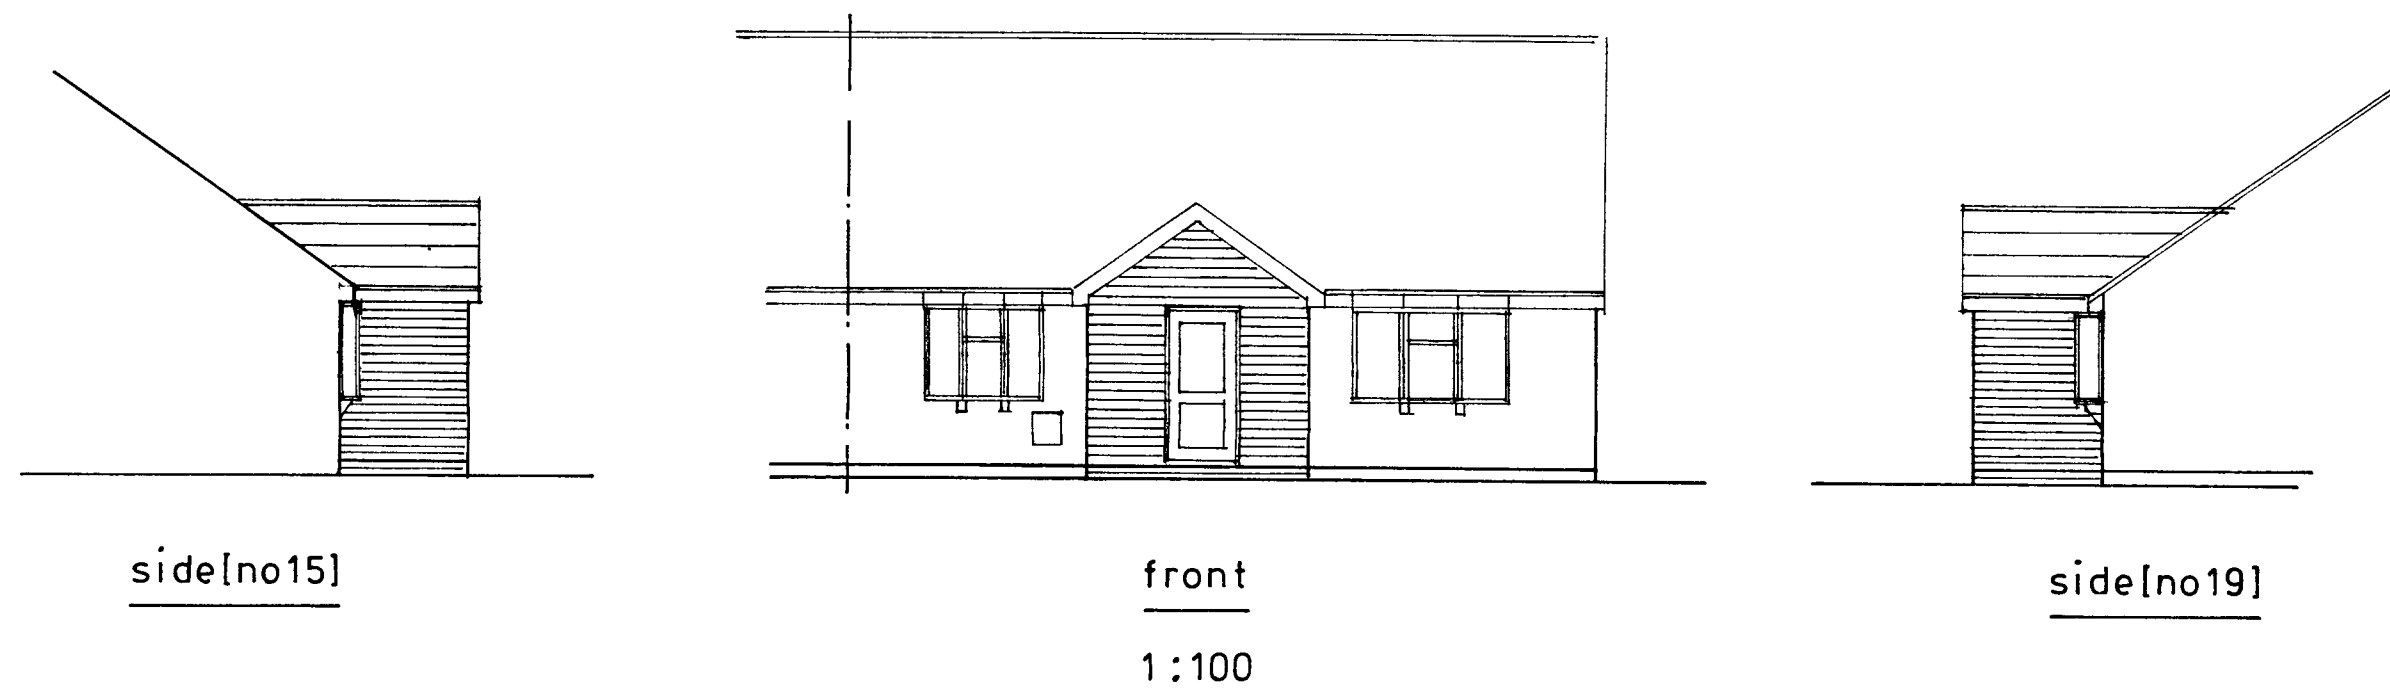


Remove existing window frame and install new bow window reducing height of opening with cavity wall as specification and under existing lintel

1685

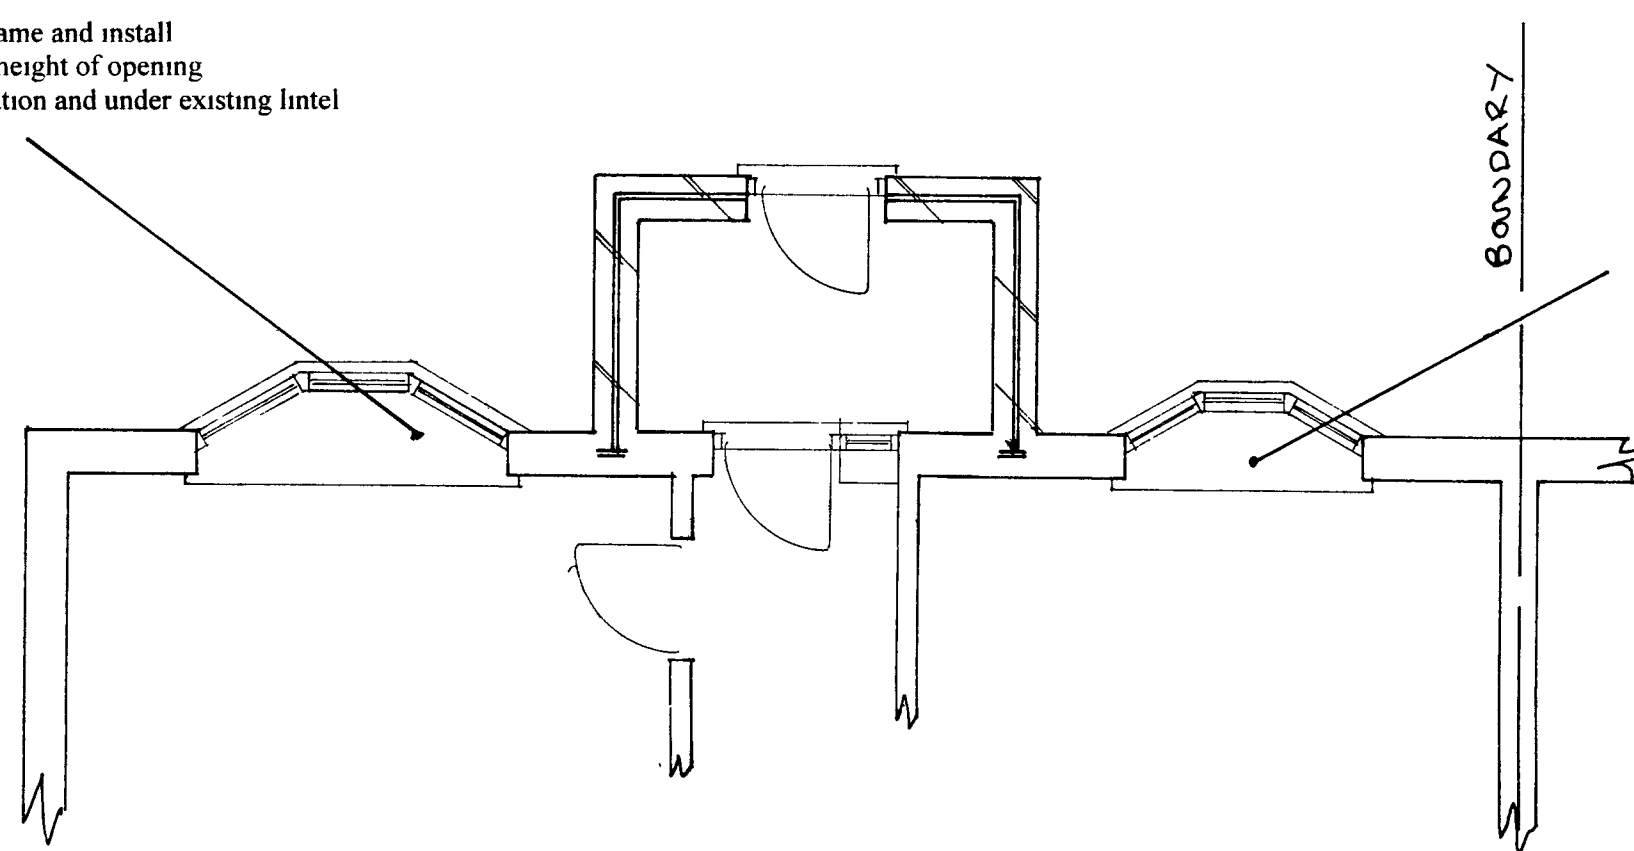

Remove existing window frame and install new bow window under existing lintel

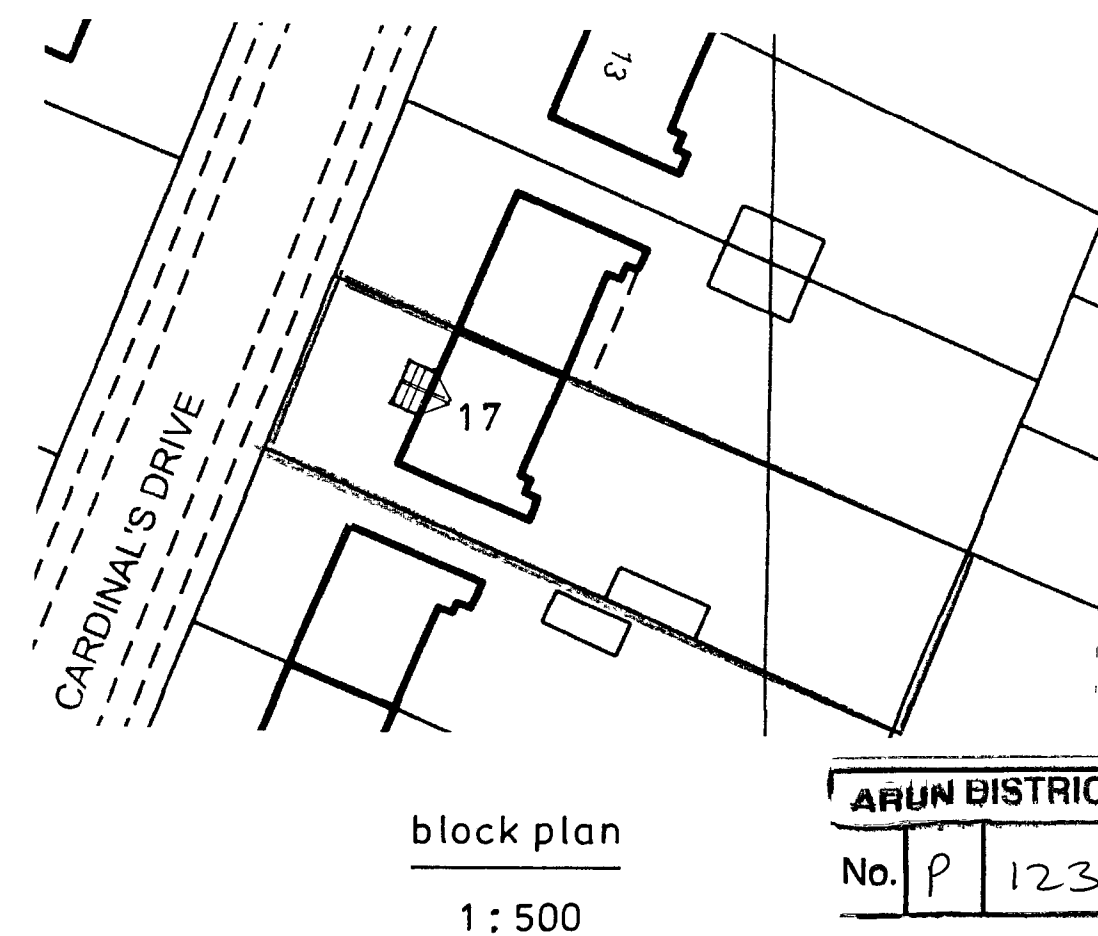

ARUN DISTRICT COUNCIL			
No.	P	123	08

RECEIVED

sheet 1 of 2

PROPOSED PORCH EXTENSION AT 17,CARDINALS DRIVE ,PAGHAM
FOR MR.& MRS.C.SMITH.

Bryan Butcher
Rainbow Cottage
Nyetimber Lane
Bognor Regis
PO21 3JX
01243 266871
07973 233442
bryan.butcher@btinternet.com