




location plan

1 : 1250

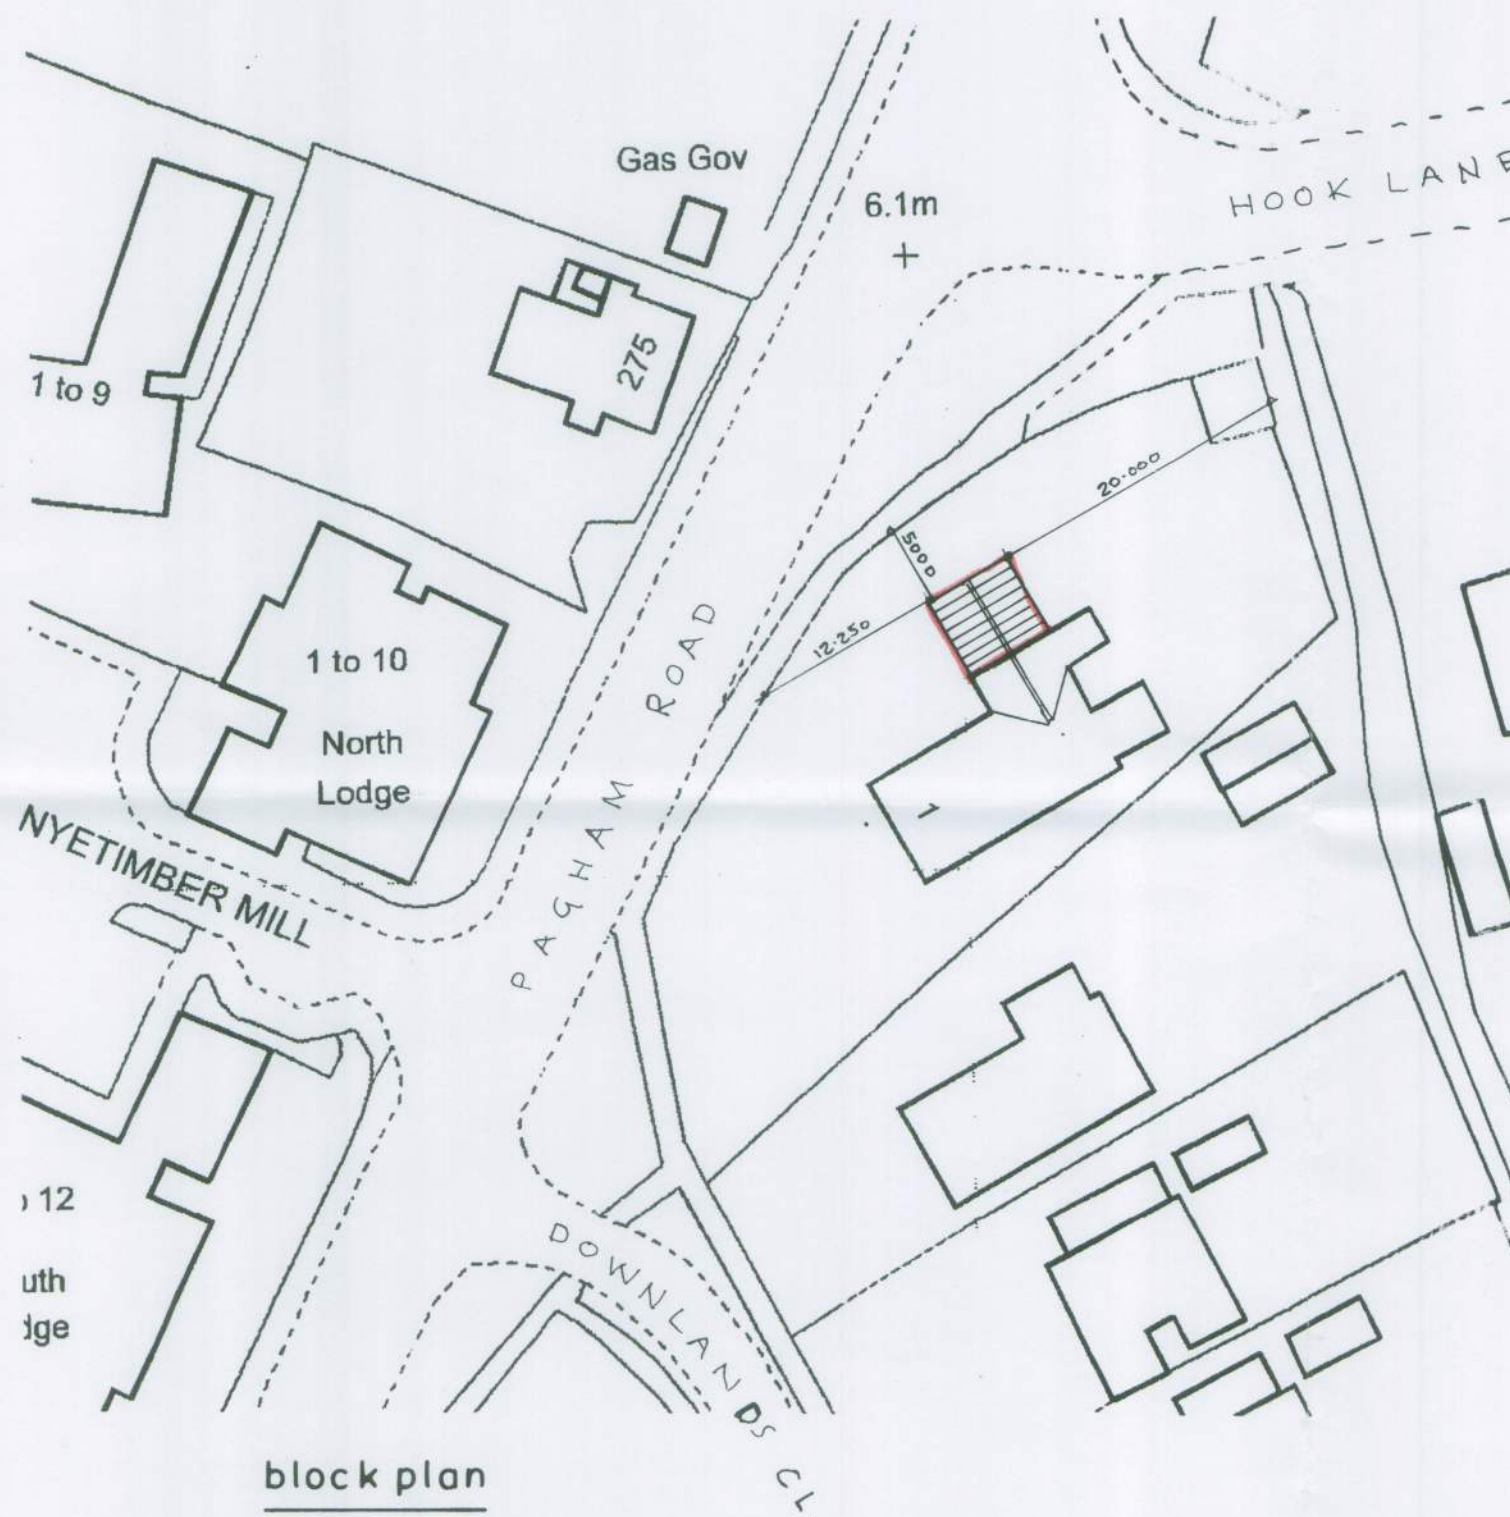

block plan

1 : 500

Proposed

PROPOSED GARAGE EXTENSION AT 1, DOWNLANDS CLOSE, PAGHAM FOR MR.& MRS.S. BASS.

sheet 2 of 3

Bryan Butcher
Rainbow Cottage
Nyetimber Lane
Bognor Regis PO21 3JX
01243 266871
07973 233442
bryan.butcher@btinternet.com
www.bryanbutcher.com