



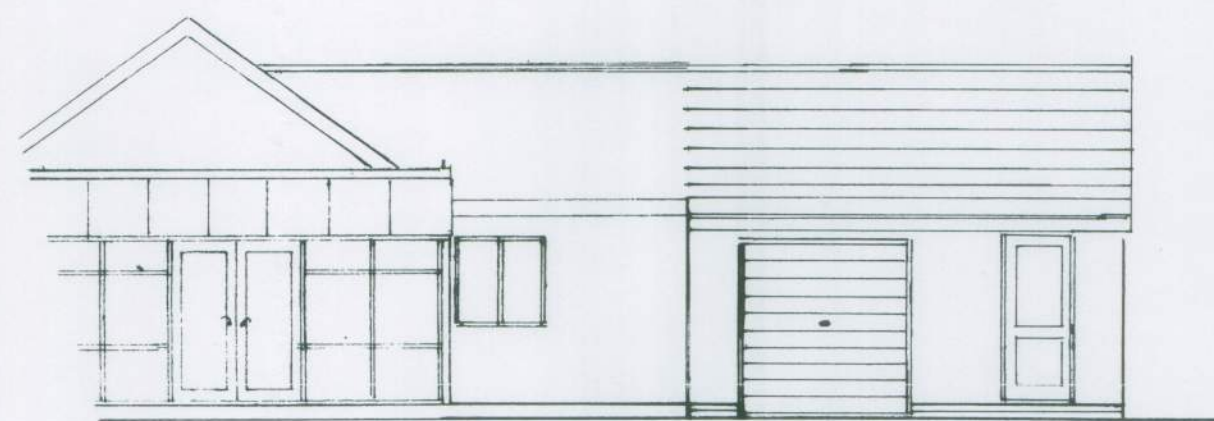


north

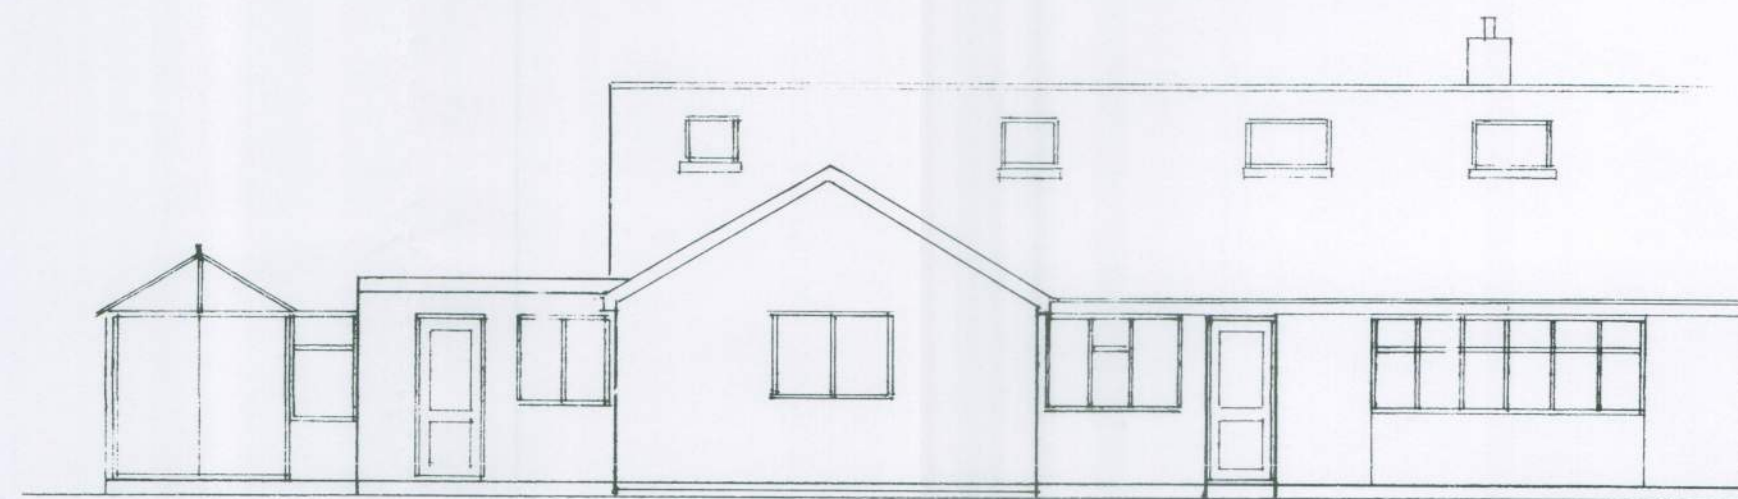


west

1 : 100

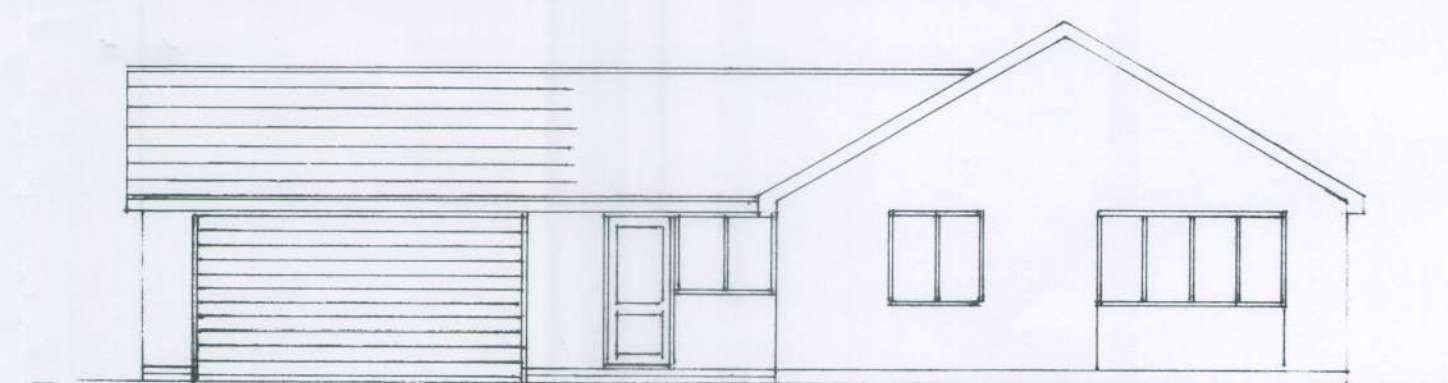

south

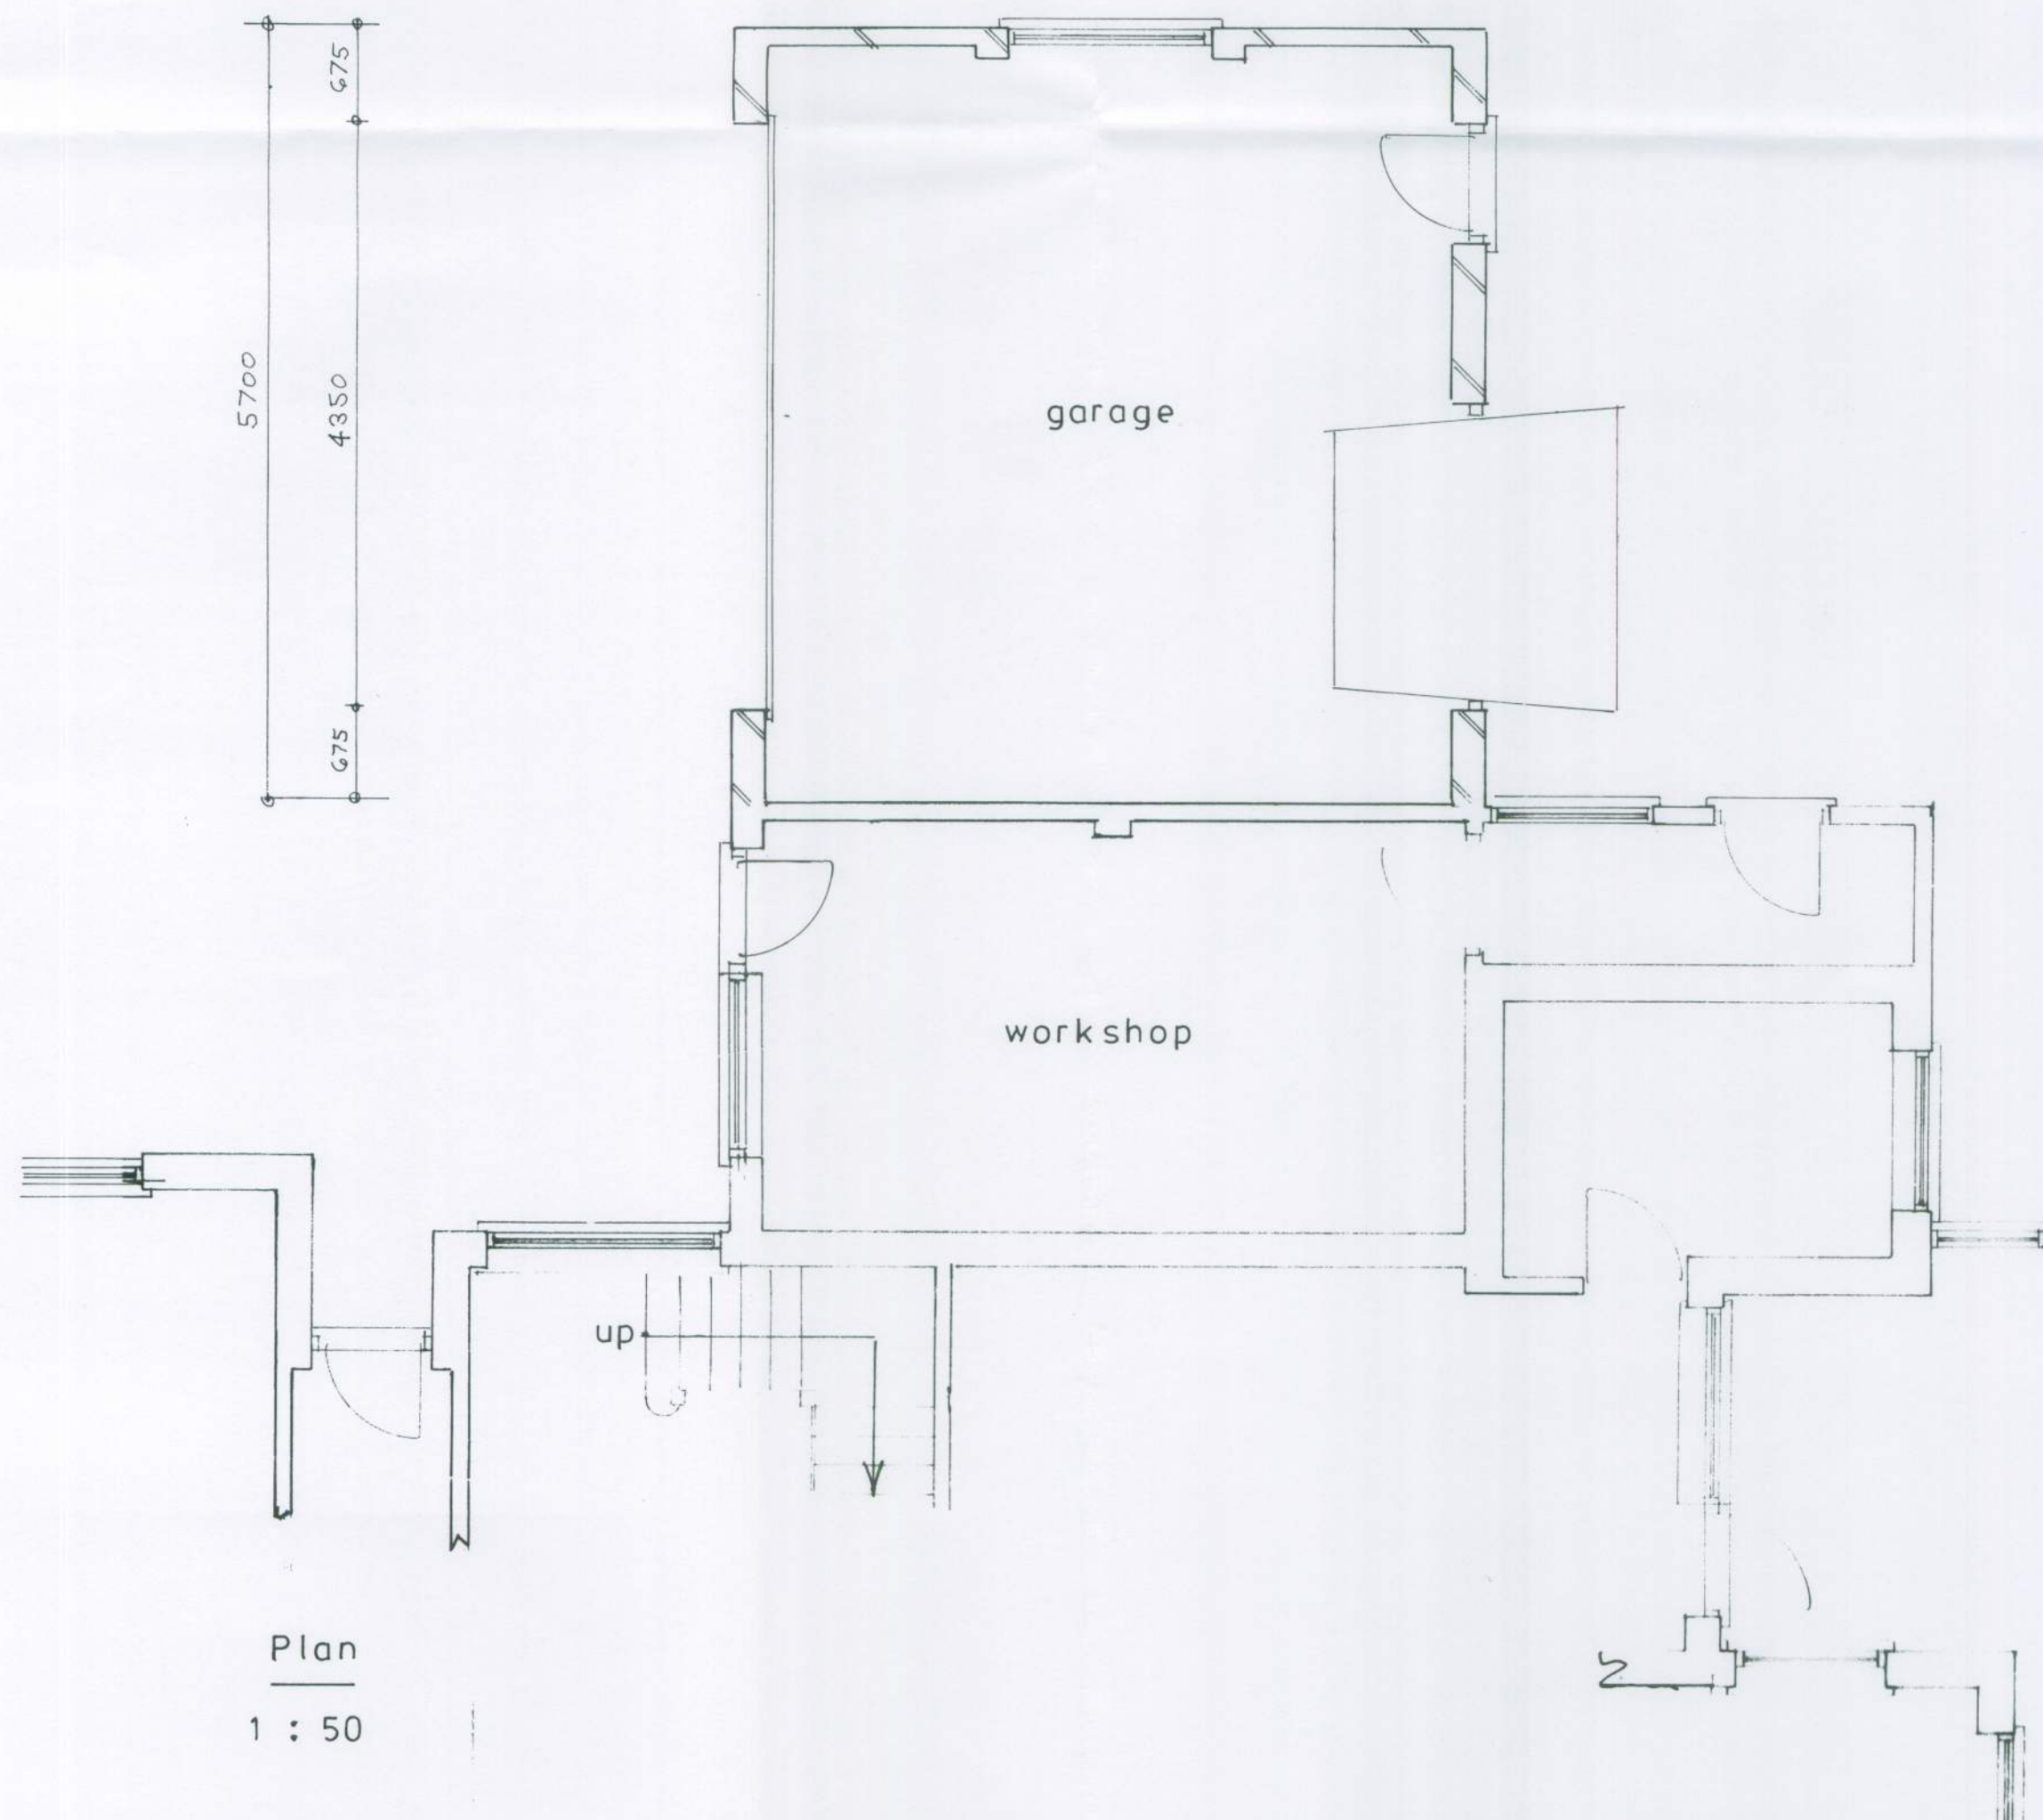

Plan

1 : 50

Proposed

PROPOSED GARAGE EXTENSION AT 1, DOWNLANDS CLOSE, PAGHAM FOR MR & MRS. S. BASS

sheet 1 of 3

Bryan Butcher
Rainbow Cottage
Nyetimber Lane
Bognor Regis PO21 3JX
01243 266871
07973 233442
bryan.butcher@btinternet.com
www.bryanbutcher.com