




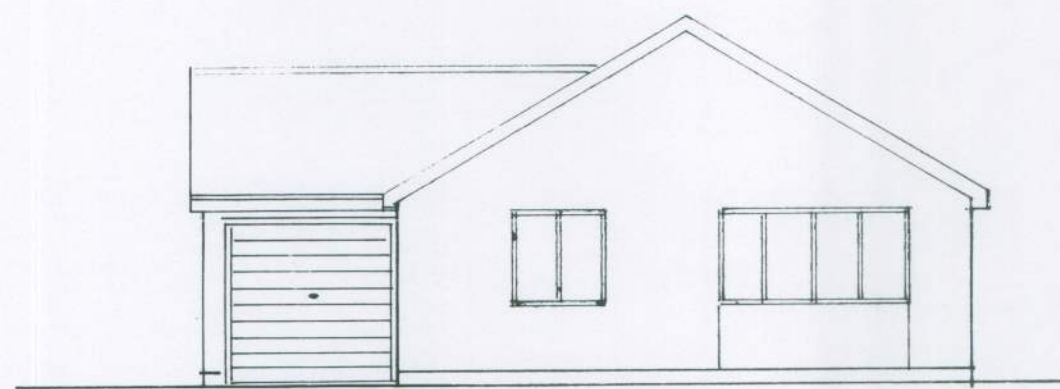

south

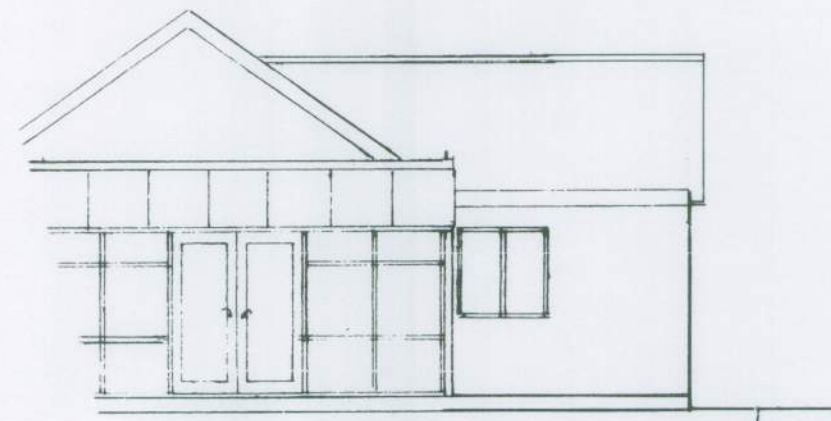


north

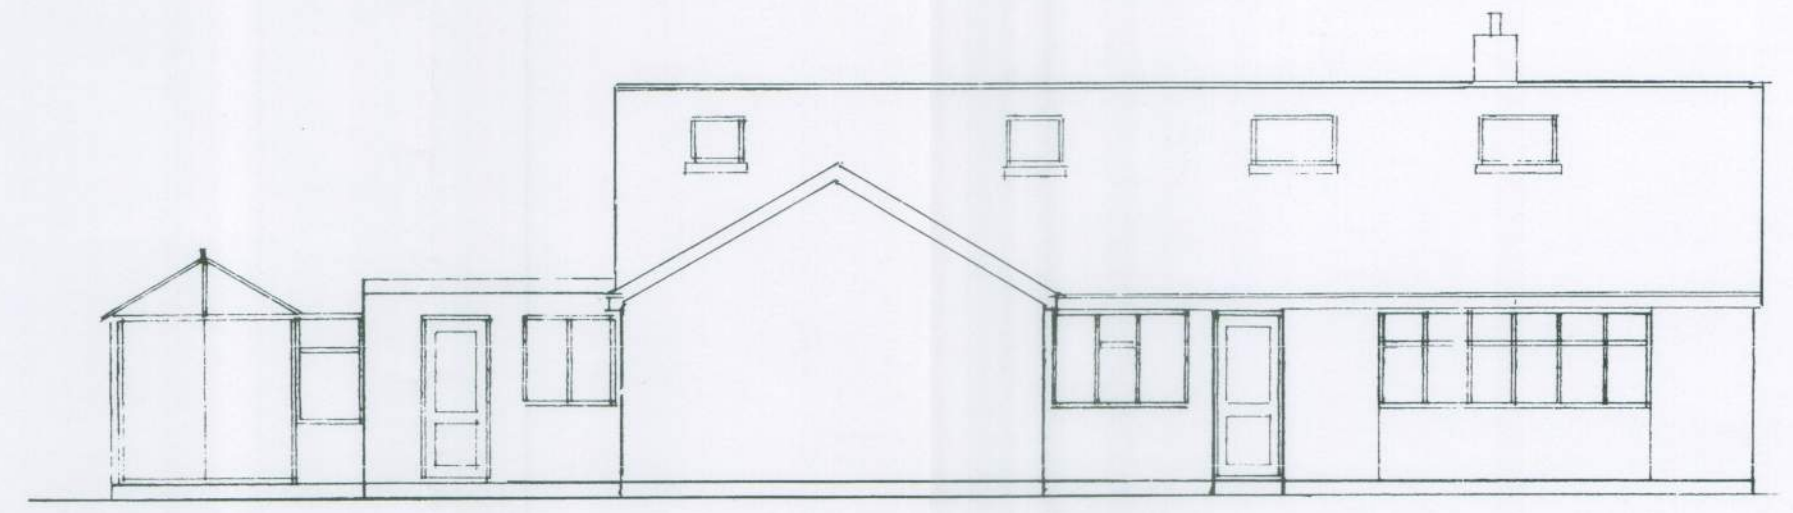

west


1 : 100

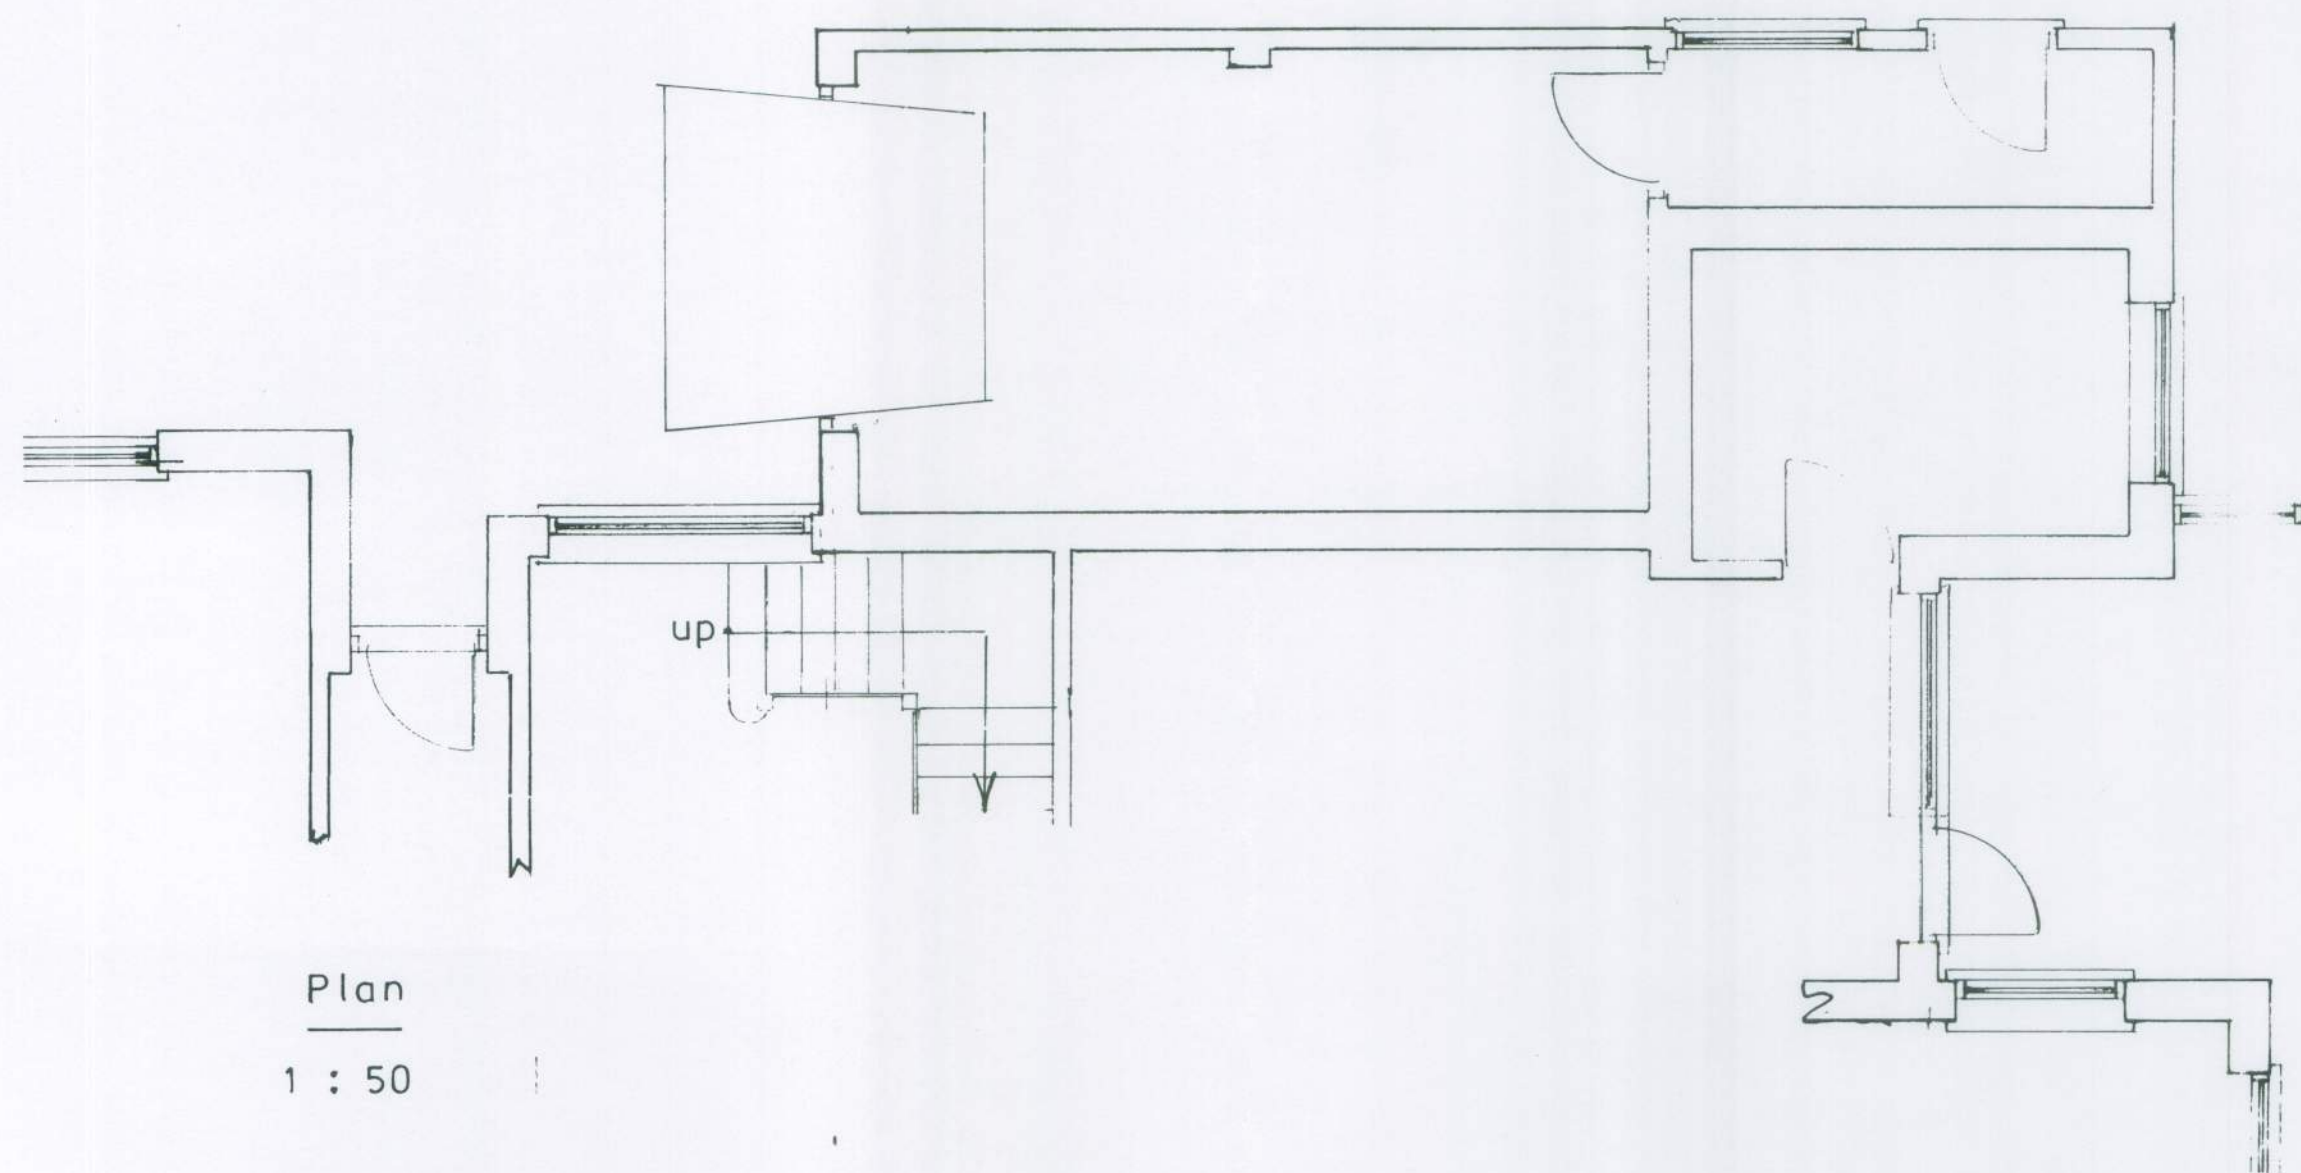

Plan


1 : 50

Existing

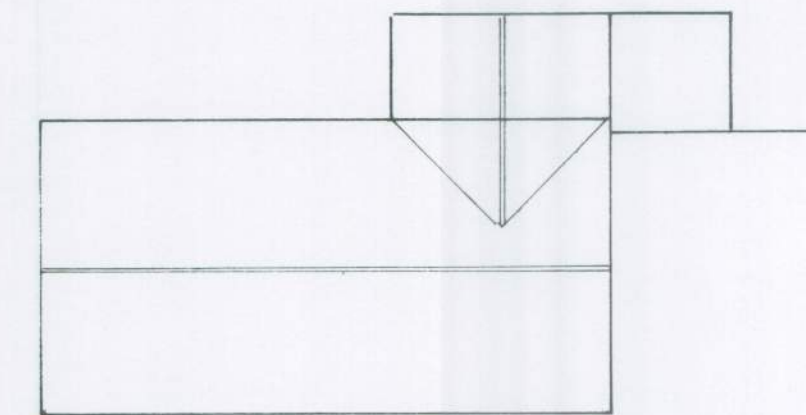

roof plan

1 : 200

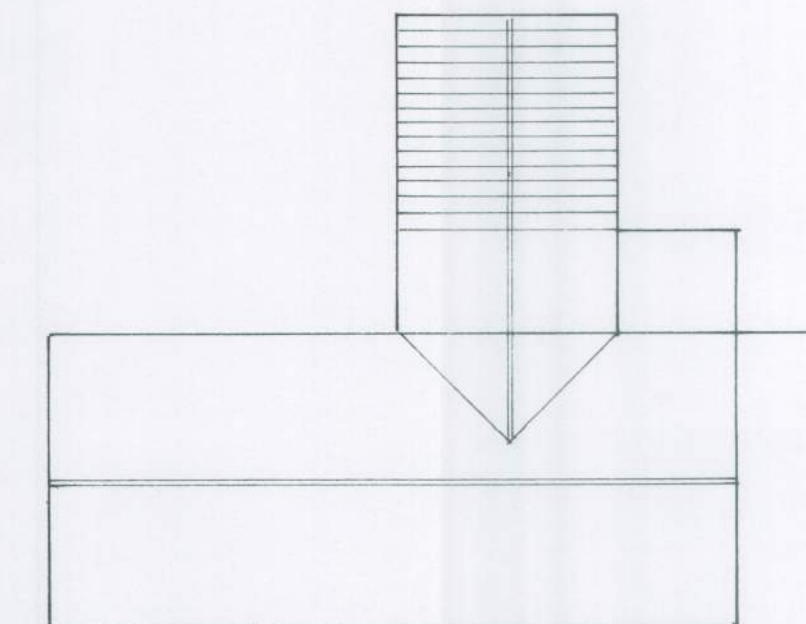

proposed roof plan

sheet 3 of 3

PROPOSED GARAGE EXTENSION AT 1, DOWNLANDS CLOSE, PAGHAM FOR MR & MRS. S. BASS.

Bryan Butcher
Rainbow Cottage
Nyetimber Lane
Bognor Regis PO21 3JX
01243 266871
07973 233442
bryan.butcher@btinternet.com
www.bryanbutcher.com