

SYSTEM

WINDOWS MANUFACTURED FROM CLEMENT SMW SUITE OF HOT ROLLED M.S. SECTIONS, GENERALLY IN ACCORDANCE WITH BS6510

EQUAL LEG

FINISH

HOT DIP GALVANISED TO BS EN ISO 1461.
POWDER COATED TO BS6497 / BS EN 13438
POLYESTER POWDER COATED RAL 9005 (BLACK) SEMI GLOSS

GLAZING

PREPARED FOR & SUPPLIED WITH CLEMENT 6.4mm GLASS PANES
LEADS TO BE 9mm OVAL. LEADS AND JOINTS TO BE BLACKENED ON THE INSIDE, WITH EXTERNAL LEADS TO NATURAL FINISH WITH SOLDERED JOINTS.

SILICONE FRONTING - BLACK
PERIMETER POINTING - BLACK

OUTSIDE GLAZED

GLASS SPECIFICATION:-

G19
OUTER - 6.4mm LAMINATED WITH SILVER TAPE ON EDGES
ALL SAFETY GLASS WILL CARRY THE OBLIGATORY MARKING, THIS IS REQUIRED TO BE NOTICEABLE

GENERAL

SUPPLY, FIX & GLAZE
WINDOW(S) DIRECTLY FIXED TO OPENING.
COUPLED AND BEDDED WITH UNIVERSAL BEDDING COMPOUND
STONework MUST BE PRIMED USING ARBO 2650 PRIMER.

TOTAL WINDOWS = 5
TOTAL DOORS = 0

NOTE

ALL SPECIFICATION TO BE CONFIRMED BY CLIENT.

CASEMENTS

SIDE HUNG CASEMENTS = 0
TOP HUNG CASEMENTS = 0
FIXED LIGHTS = 18
DOOR LEAFS = 0
INSULATED PANELS = 0
FOLDER = 0
BOTTOM HUNG CASEMENTS = 0
VERTICAL PIVOTS = 0
HORIZONTAL PIVOTS = 0
DIRECT GLAZED UNITS = 0

Copyright Reserved 2013
CLEMENT WINDOWS LTD
This product is protected by the provisions of the Copyright, Design & Patents Act 1988
This drawing is the property of Clement Windows Ltd.
It is forbidden to copy, re-produce or use these details in any way (including transfer to another party) without the express authority/permission of Clement Windows Ltd in writing.

NOTES.

1. DO NOT SCALE

2. PLEASE NOTE THAT ALL PRODUCT ARE SUBJECT TO MANUFACTURING TOLERANCE OF +0mm / -2mm

3. ALL DRAWINGS APPROVED FOR MANUFACTURE WILL INCUR COSTS IF CHANGED

4. PLEASE NOTE THAT FITTINGS WITH MOVING PARTS WHICH ARE SPECIFIED AS POWDERCOATED TO MATCH FRAME (IF APPLICABLE). CLEMENTS CANNOT GUARANTEE THE POWDERCOAT FINISH DUE TO THE METAL TO METALCONTACT OF MOVING PARTS.

Legend

SH = Side Hung
TH = Top Hung
BH = Bottom Hung
VP = Vertical Pivot
FD = Folder

DL = Door Leaf
FL = Fixed Lights
IP = Insulated Panels
HP = Horizontal Pivot

FFL = Finshed Floor Level
EGL = External Ground Level
UBC = Universal Bedding Compound

SSL = Structural Slab Level

= Silicone

= Universal Bedding Compound

= Kicking / Infill Panel

= Glazing Tape

= Masonry

= Obscure Glass

= Weld

= Internal Finishes

DATE

REV

INT

COMMENTS

REVISIONS

CLEMENT

creating light...beautifully

For Approval

Drawing Title

SPECIFICATION SHEET

Project/Site

THE CHAPEL
BARTON MANOR APARTMENTS
BARTON CLOSE
BOGNOR REGIS
WEST SUSSEX P021 4FH

Contractor/Client

MR RAWLINS

Architect

Scale @ A1: 1:1

Drawn By: KR

Date: 30/10/17

Checked by: KR/DS

Clement House
Haslemere
Surrey, GU27 1HR
Tel: 01428 643393
Fax: 01428 644436
E-mail: kevin.romaine@clementwg.co.uk

Drawing No.


12004-SPEC

Revision


-

ARUN DISTRICT COUNCIL P/123/17/L


ELEVATIONS VIEWED FROM OUTSIDE

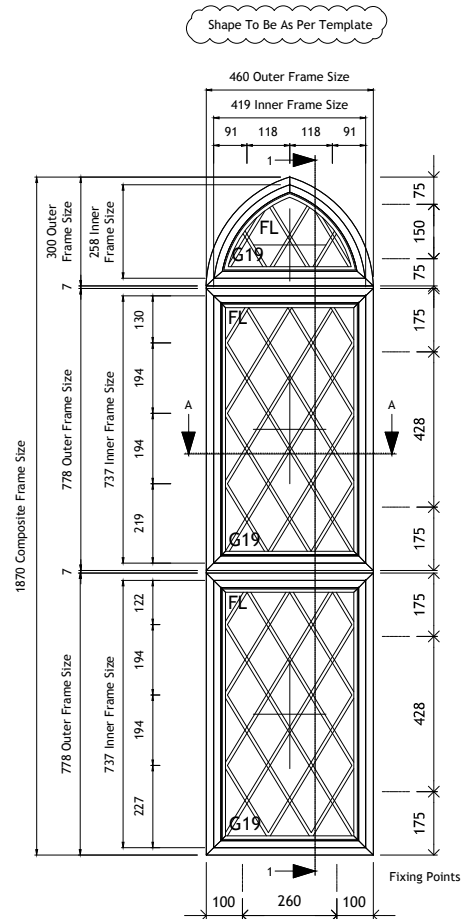


1No. Required
W1

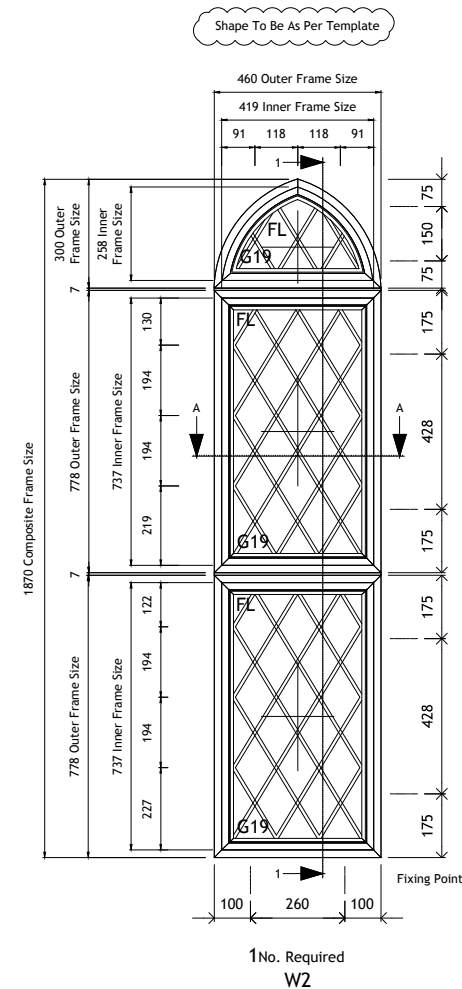


1No. Required
W2

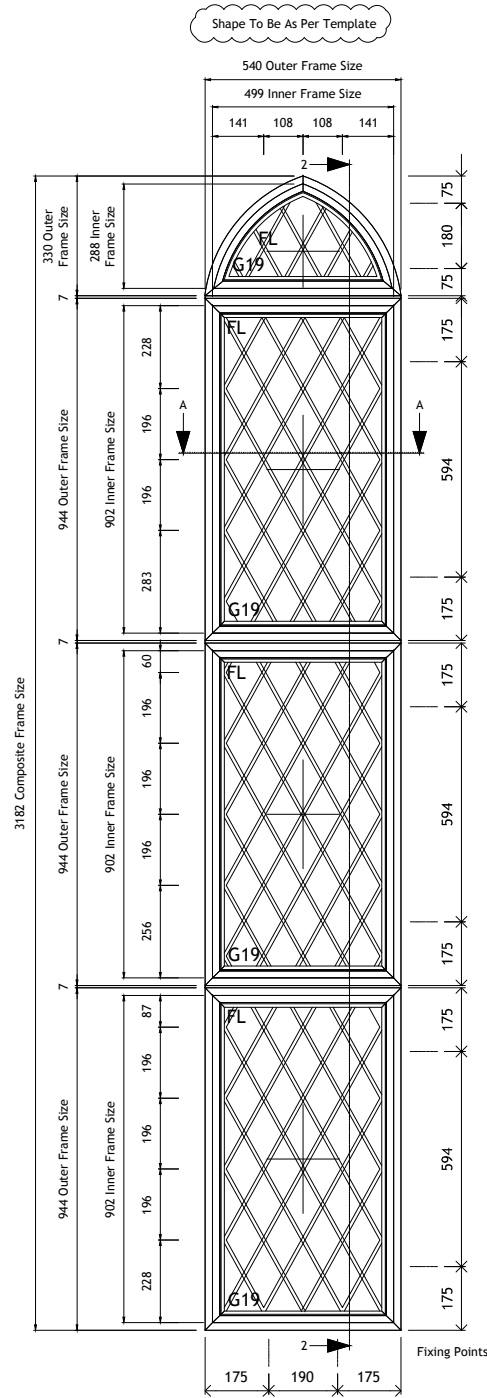

1No. Required
W3

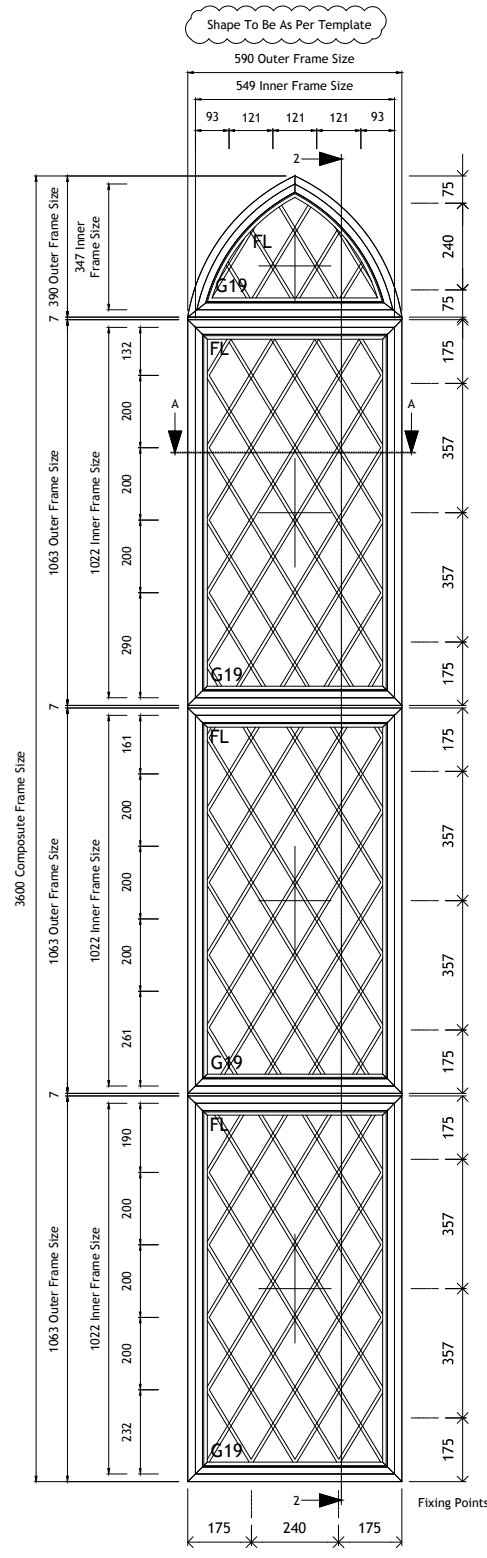

1No. Required
W4

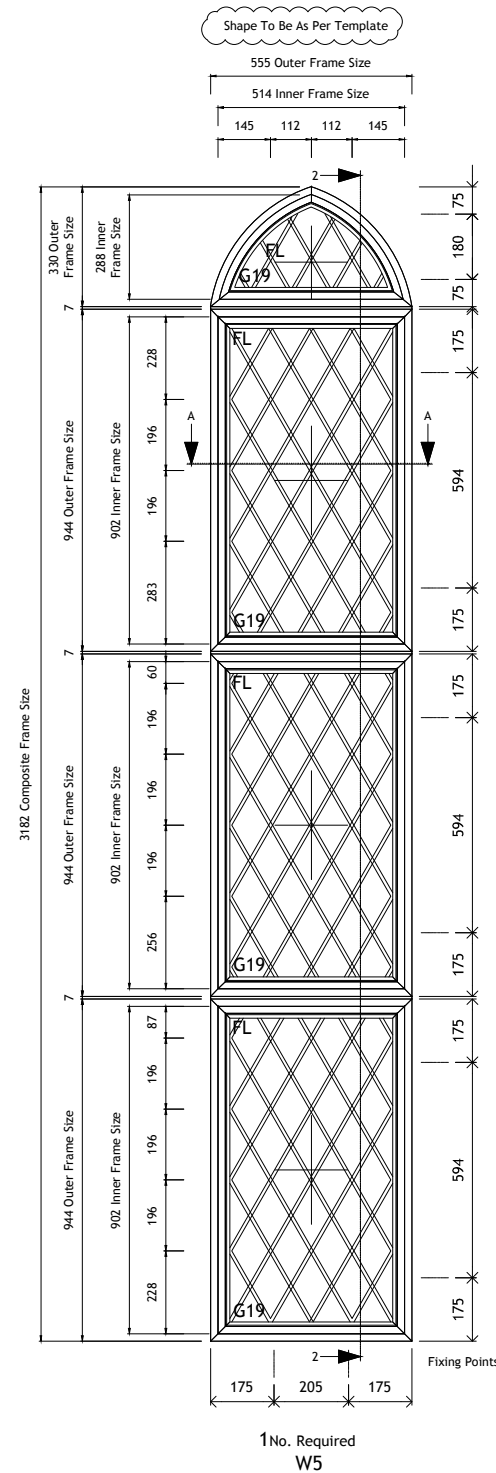

1No. Required
W5

SEE LATEST ISSUES OF
DRAWINGS
No. 12004-SEC1
FOR SECTION DETAILS

Copyright Reserved 2013
CLEMENT WINDOWS LTD
This product is protected by the provisions of the Copyright, Design & Patents Act 1988
This drawing is the property of Clement Windows Ltd.
It is forbidden to copy, re-produce or use these details in any way (including transfer to another party) without the express authority/permission of Clement Windows Ltd in writing.

NOTES

- DO NOT SCALE
- PLEASE NOTE THAT ALL PRODUCT ARE SUBJECT TO MANUFACTURING TOLERANCE OF +0mm / -2mm
- ALL DRAWINGS APPROVED FOR MANUFACTURE WILL INCUR COSTS IF CHANGED
- PLEASE NOTE THAT FITTINGS WITH MOVING PARTS WHICH ARE SPECIFIED AS POWDERCOATED TO MATCH FRAME (IF APPLICABLE). CLEMENTS CANNOT GUARANTEE THE POWDERCOAT FINISH DUE TO THE METAL TO METALCONTACT OF MOVING PARTS.

Legend

SH = Side Hung	DL = Door Leaf
TH = Top Hung	FL = Fixed Lights
BH = Bottom Hung	IP = Insulated Panels
VP = Vertical Pivot	HP = Horizontal Pivot
FD = Folder	
FFL = Finished Floor Level	SSL = Structural Slab Level
EGL = External Ground Level	
UBC = Universal Bedding Compound	
= Silicone	= Masonry
= Universal Bedding Compound	= Obscure Glass
= Kicking / Infill Panel	= Weld
= Glazing Tape	= Internal Finishes

DATE	REV	INT	COMMENTS
------	-----	-----	----------

REVISIONS

CLEMENT
creating light...beautifully

For Approval

Drawing Title
ELEVATION DRAWING

Project/Site
THE CHAPEL
BARTON MANOR APARTMENTS
BARTON CLOSE
BOGNOR REGIS
WEST SUSSEX PO21 4FH

Contractor/Client
MR RAWLINS
Architect

Scale @ A1: 1:10

Drawn By: KR

Date: 30/10/17

Checked by: KR/DS


Clement House
Haslemere
Surrey, GU27 1HR
Tel: 01428 643393
Fax: 01428 644436
E-mail: kevin.romaine@clementwg.co.uk

Drawing No.


12004-01

Revision

-

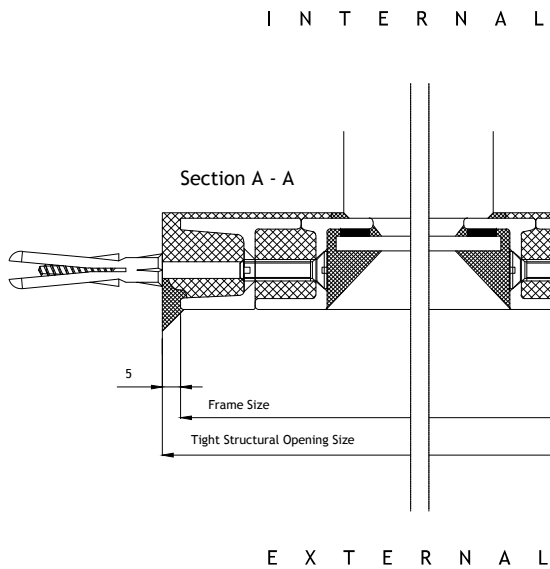


I
N
T
E
R
N
A
L

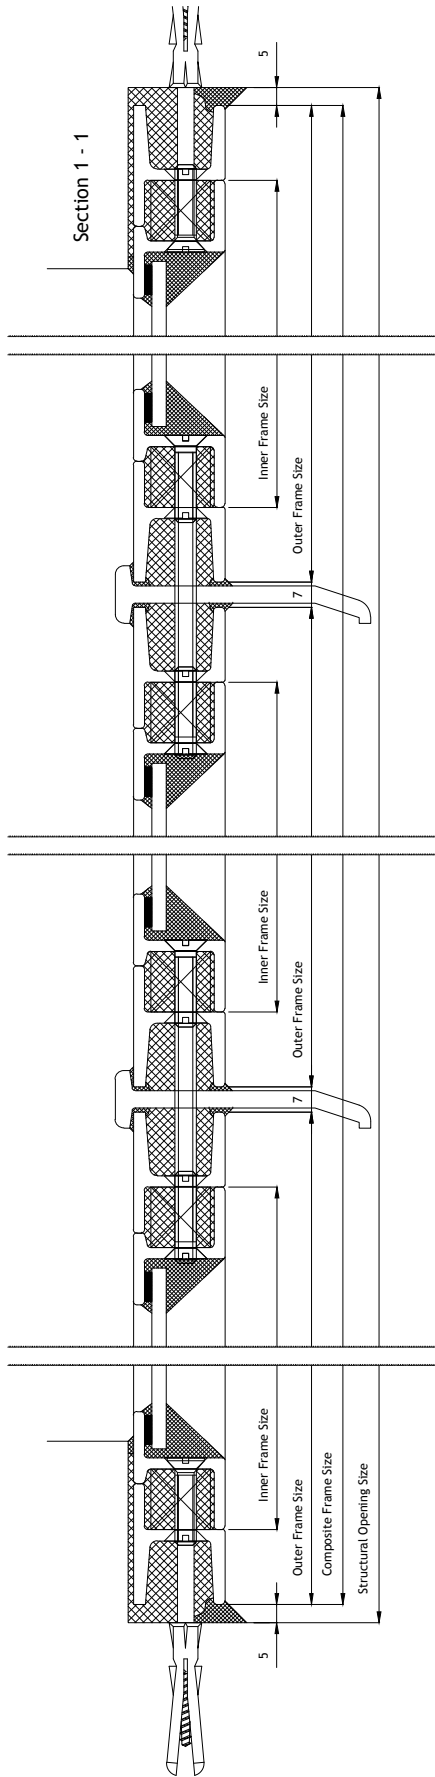

E
X
T
E
R
N
A
L

I
N
T
E
R
N
A
L

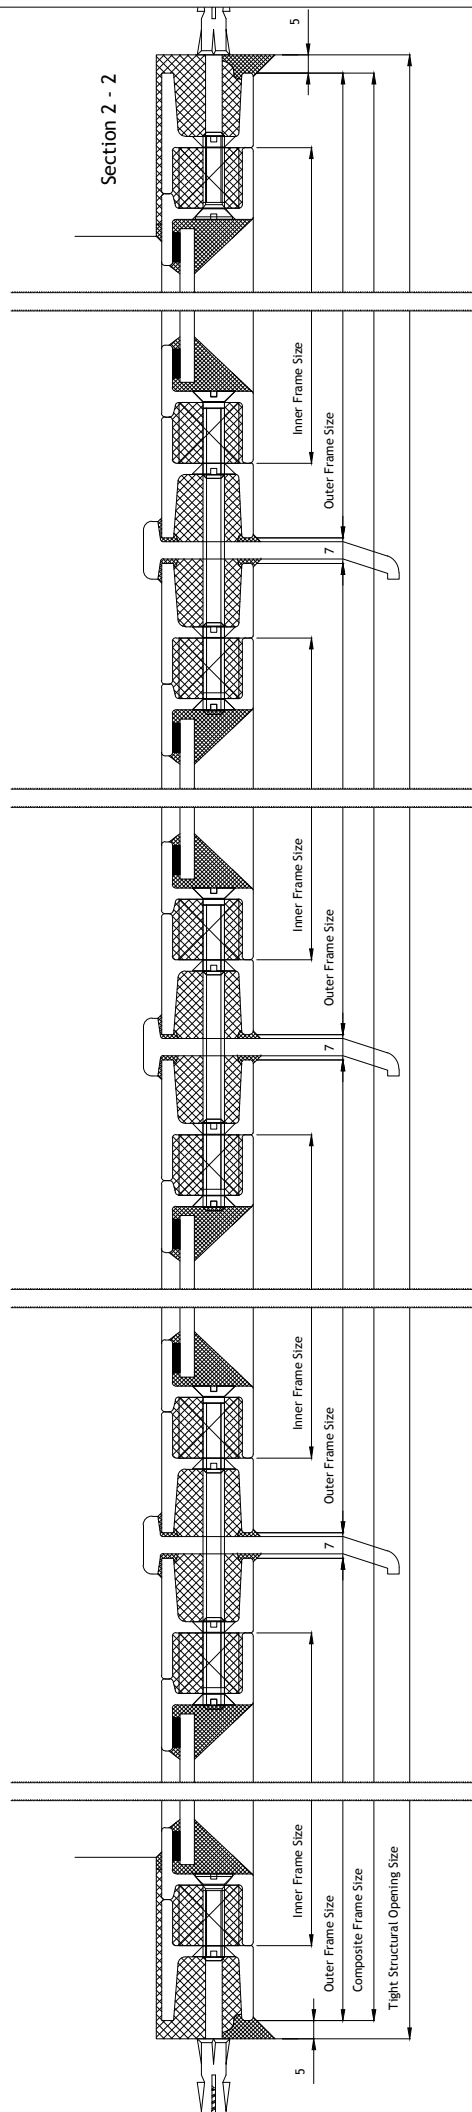

E
X
T
E
R
N
A
L

Copyright Reserved 2013
CLEMENT WINDOWS LTD
This product is protected by the provisions of the Copyright, Design & Patents Act 1988
This drawing is the property of Clement Windows Ltd.
It is forbidden to copy, re-produce or use these details in any way (including transfer to another party) without the express authority/permission of Clement Windows Ltd in writing.

NOTES:

1. DO NOT SCALE
2. PLEASE NOTE THAT ALL PRODUCT ARE SUBJECT TO MANUFACTURING TOLERANCE OF +0mm / -2mm
3. ALL DRAWINGS APPROVED FOR MANUFACTURE WILL INCUR COSTS IF CHANGED
4. PLEASE NOTE THAT FITTINGS WITH MOVING PARTS WHICH ARE SPECIFIED AS POWDERCOATED TO MATCH FRAME (IF APPLICABLE). CLEMENTS CANNOT GUARANTEE THE POWDERCOAT FINISH DUE TO THE METAL TO METALCONTACT OF MOVING PARTS.

Legend

SH = Side Hung	DL = Door Leaf
TH = Top Hung	FL = Fixed Lights
BH = Bottom Hung	IP = Insulated Panels
VP = Vertical Pivot	HP = Horizontal Pivot
FD = Folder	
FFL = Finished Floor Level	SSL = Structural Slab Level
EGL = External Ground Level	
UBC = Universal Bedding Compound	
= Silicone	= Masonry
= Universal Bedding Compound	= Obscure Glass
= Kicking / Infill Panel	= Weld
= Glazing Tape	= Internal Finishes

DATE	REV	INT	COMMENTS
------	-----	-----	----------

REVISIONS

CLEMENT
creating light...beautifully

For Approval

Drawing Title
SECTION DETAILS

Project/Site
THE CHAPEL
BARTON MANOR APARTMENTS
BARTON CLOSE
BOGNOR REGIS
WEST SUSSEX PO21 4FH

Contractor/Client
MR RAWLINS
Architect

Scale @ A1: 1:1	Drawn By: KR
Date: 30/10/17	Checked by: KR/DS

Clement House
Haslemere
Surrey, GU27 1HR
Tel: 01428 643393
Fax: 01428 644436
E-mail: kevin.romaine@clementwg.co.uk

Drawing No.	Revision
12004-SEC1	-