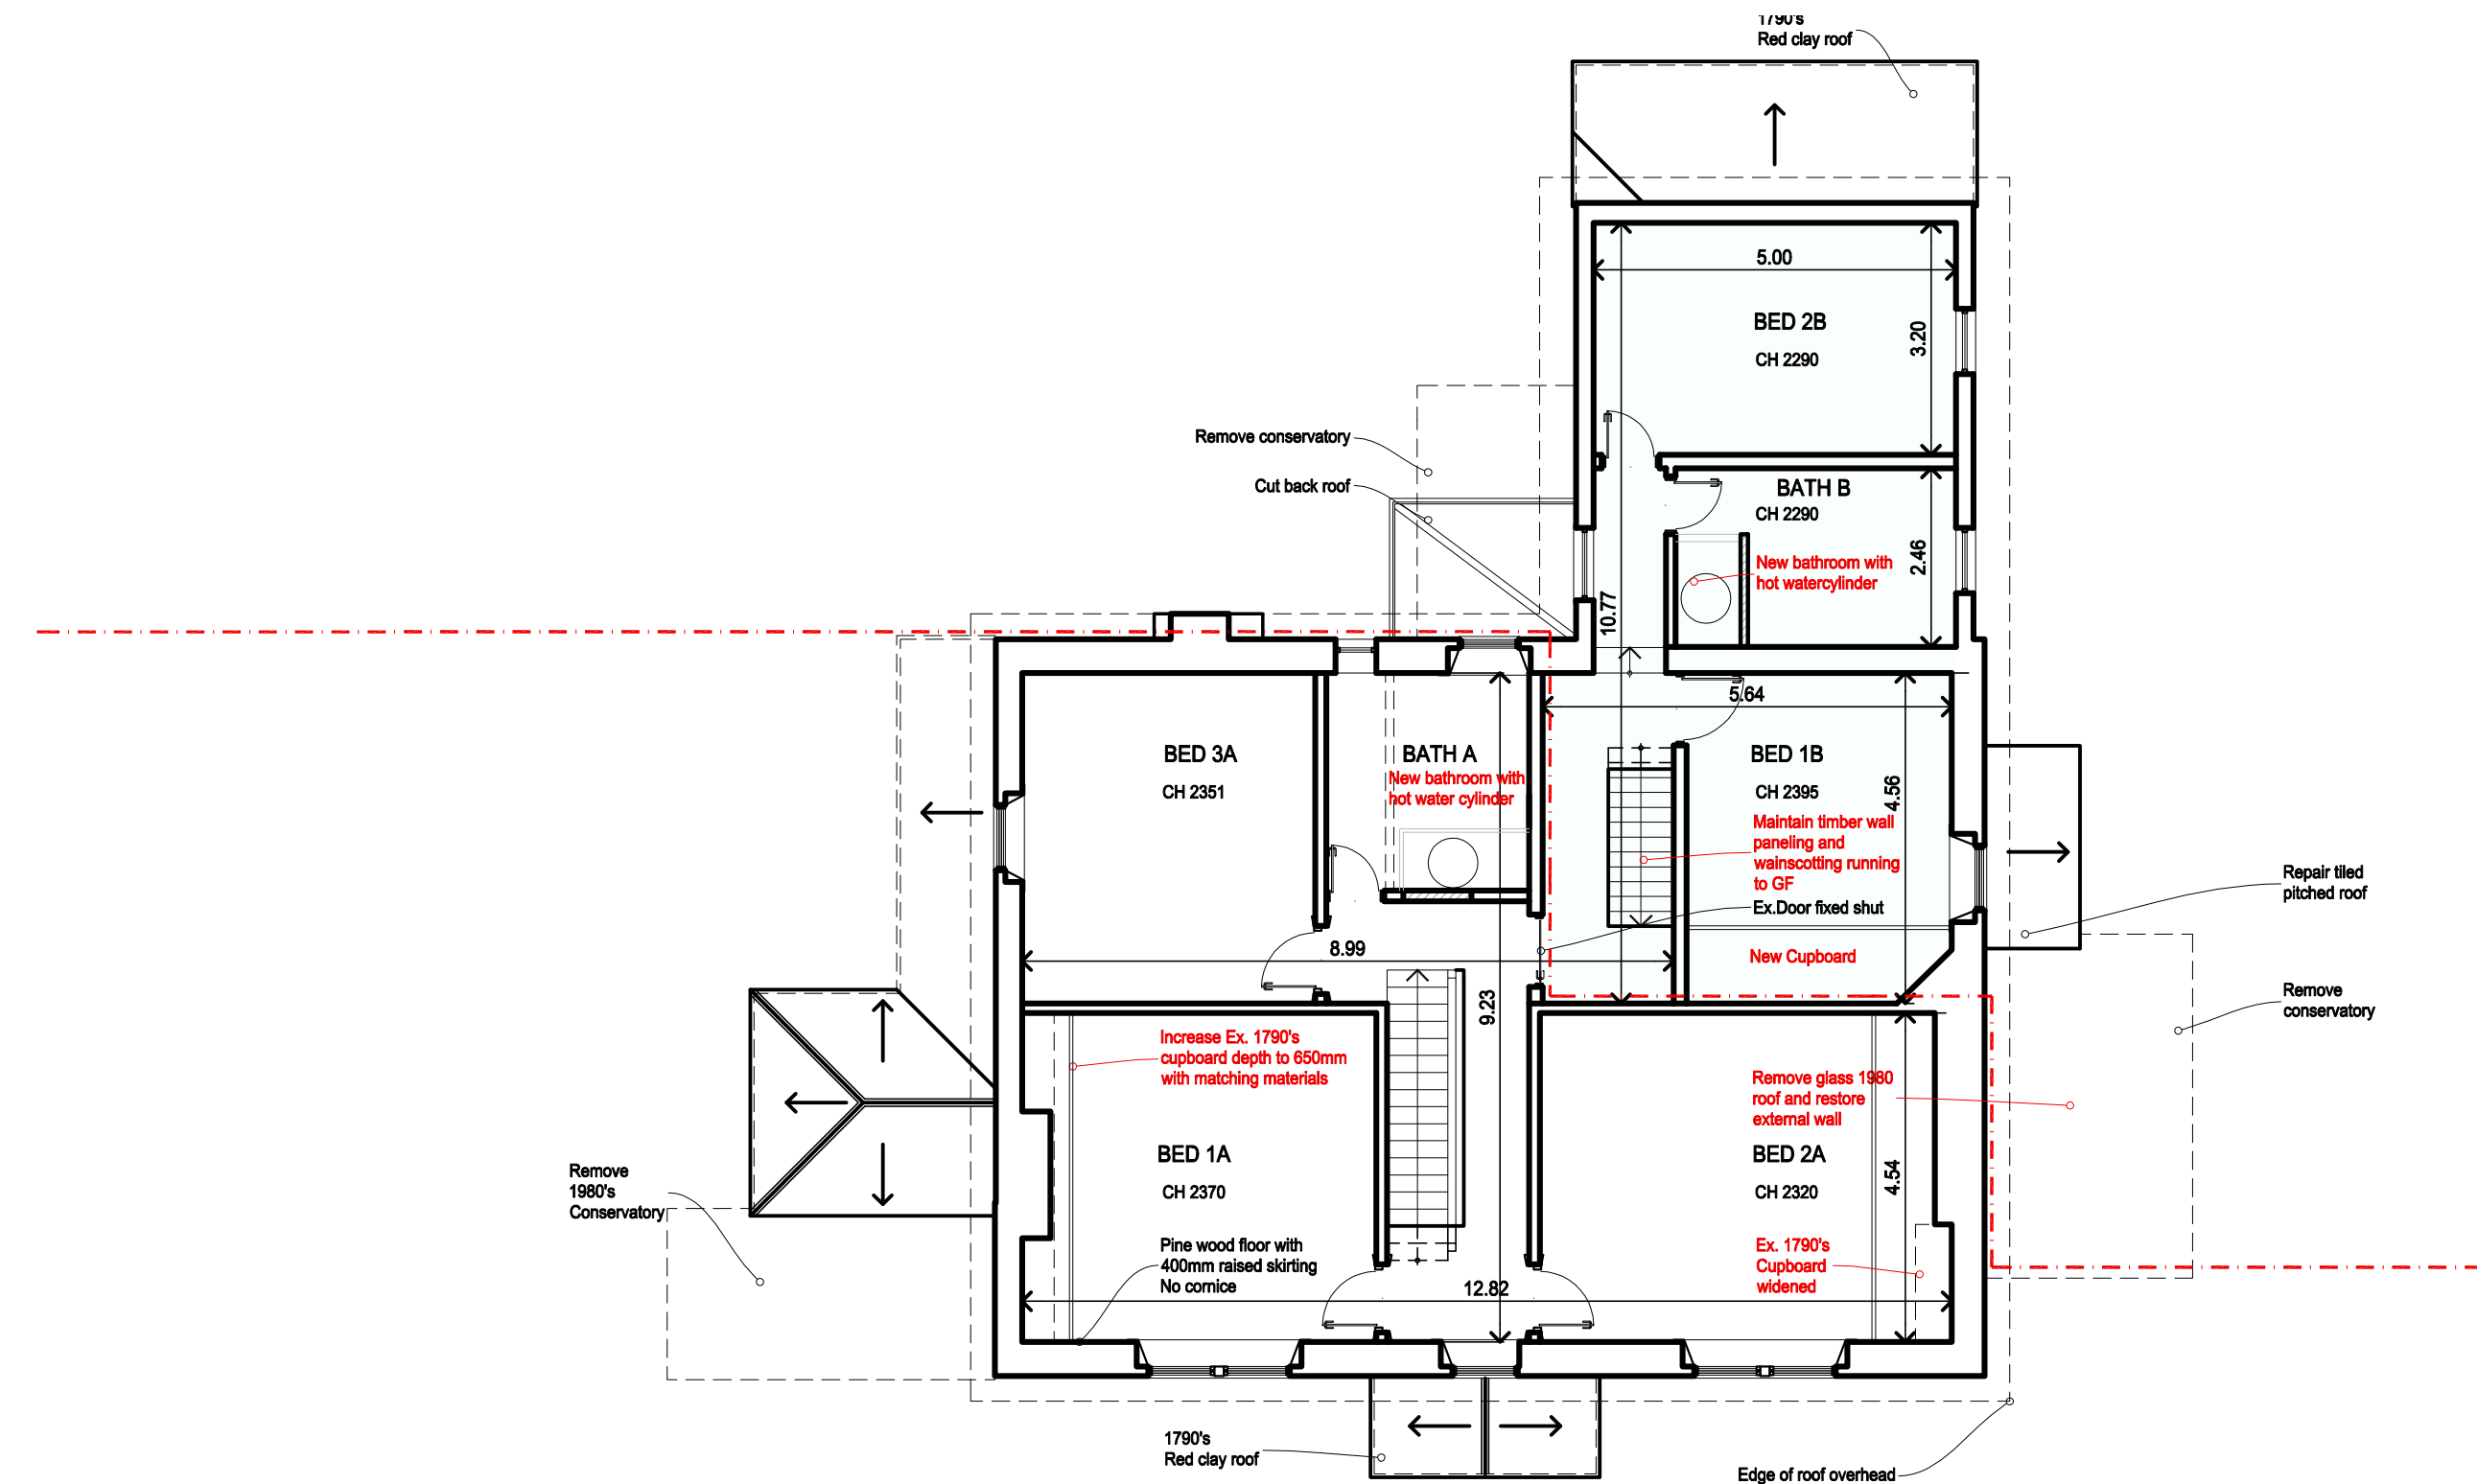


Architect @
Buildingdoctors.co.uk
Office: 137, EN1 1QT
0208 363 5764
RIBA

Disclaimer;
No Reproduction without Consent
Do not Scale from this Drawing
Only use Dimensions Shown
Dims & Areas accurate to 5%
© Copyright 2020 Building Doctors

Date
17.11.20

Amendments
Roof cutback. Conservatory removed

Ve. In.
A NC

Project
Pennicotts Farm
PO20 1LN

☒ Draft ☒ Planning ☐ B. Control
☐ Tender ☐ Constr. ☐ Other

Title
FF Plan
PROPOSED

Client
Mr. S.
Cox-Rusbridge

971 - A215A

1:50 0 M 0.5 M 1 M 1.5 M 2 M
1:100 0 M 1 M 2 M 3 M 4 M

A3