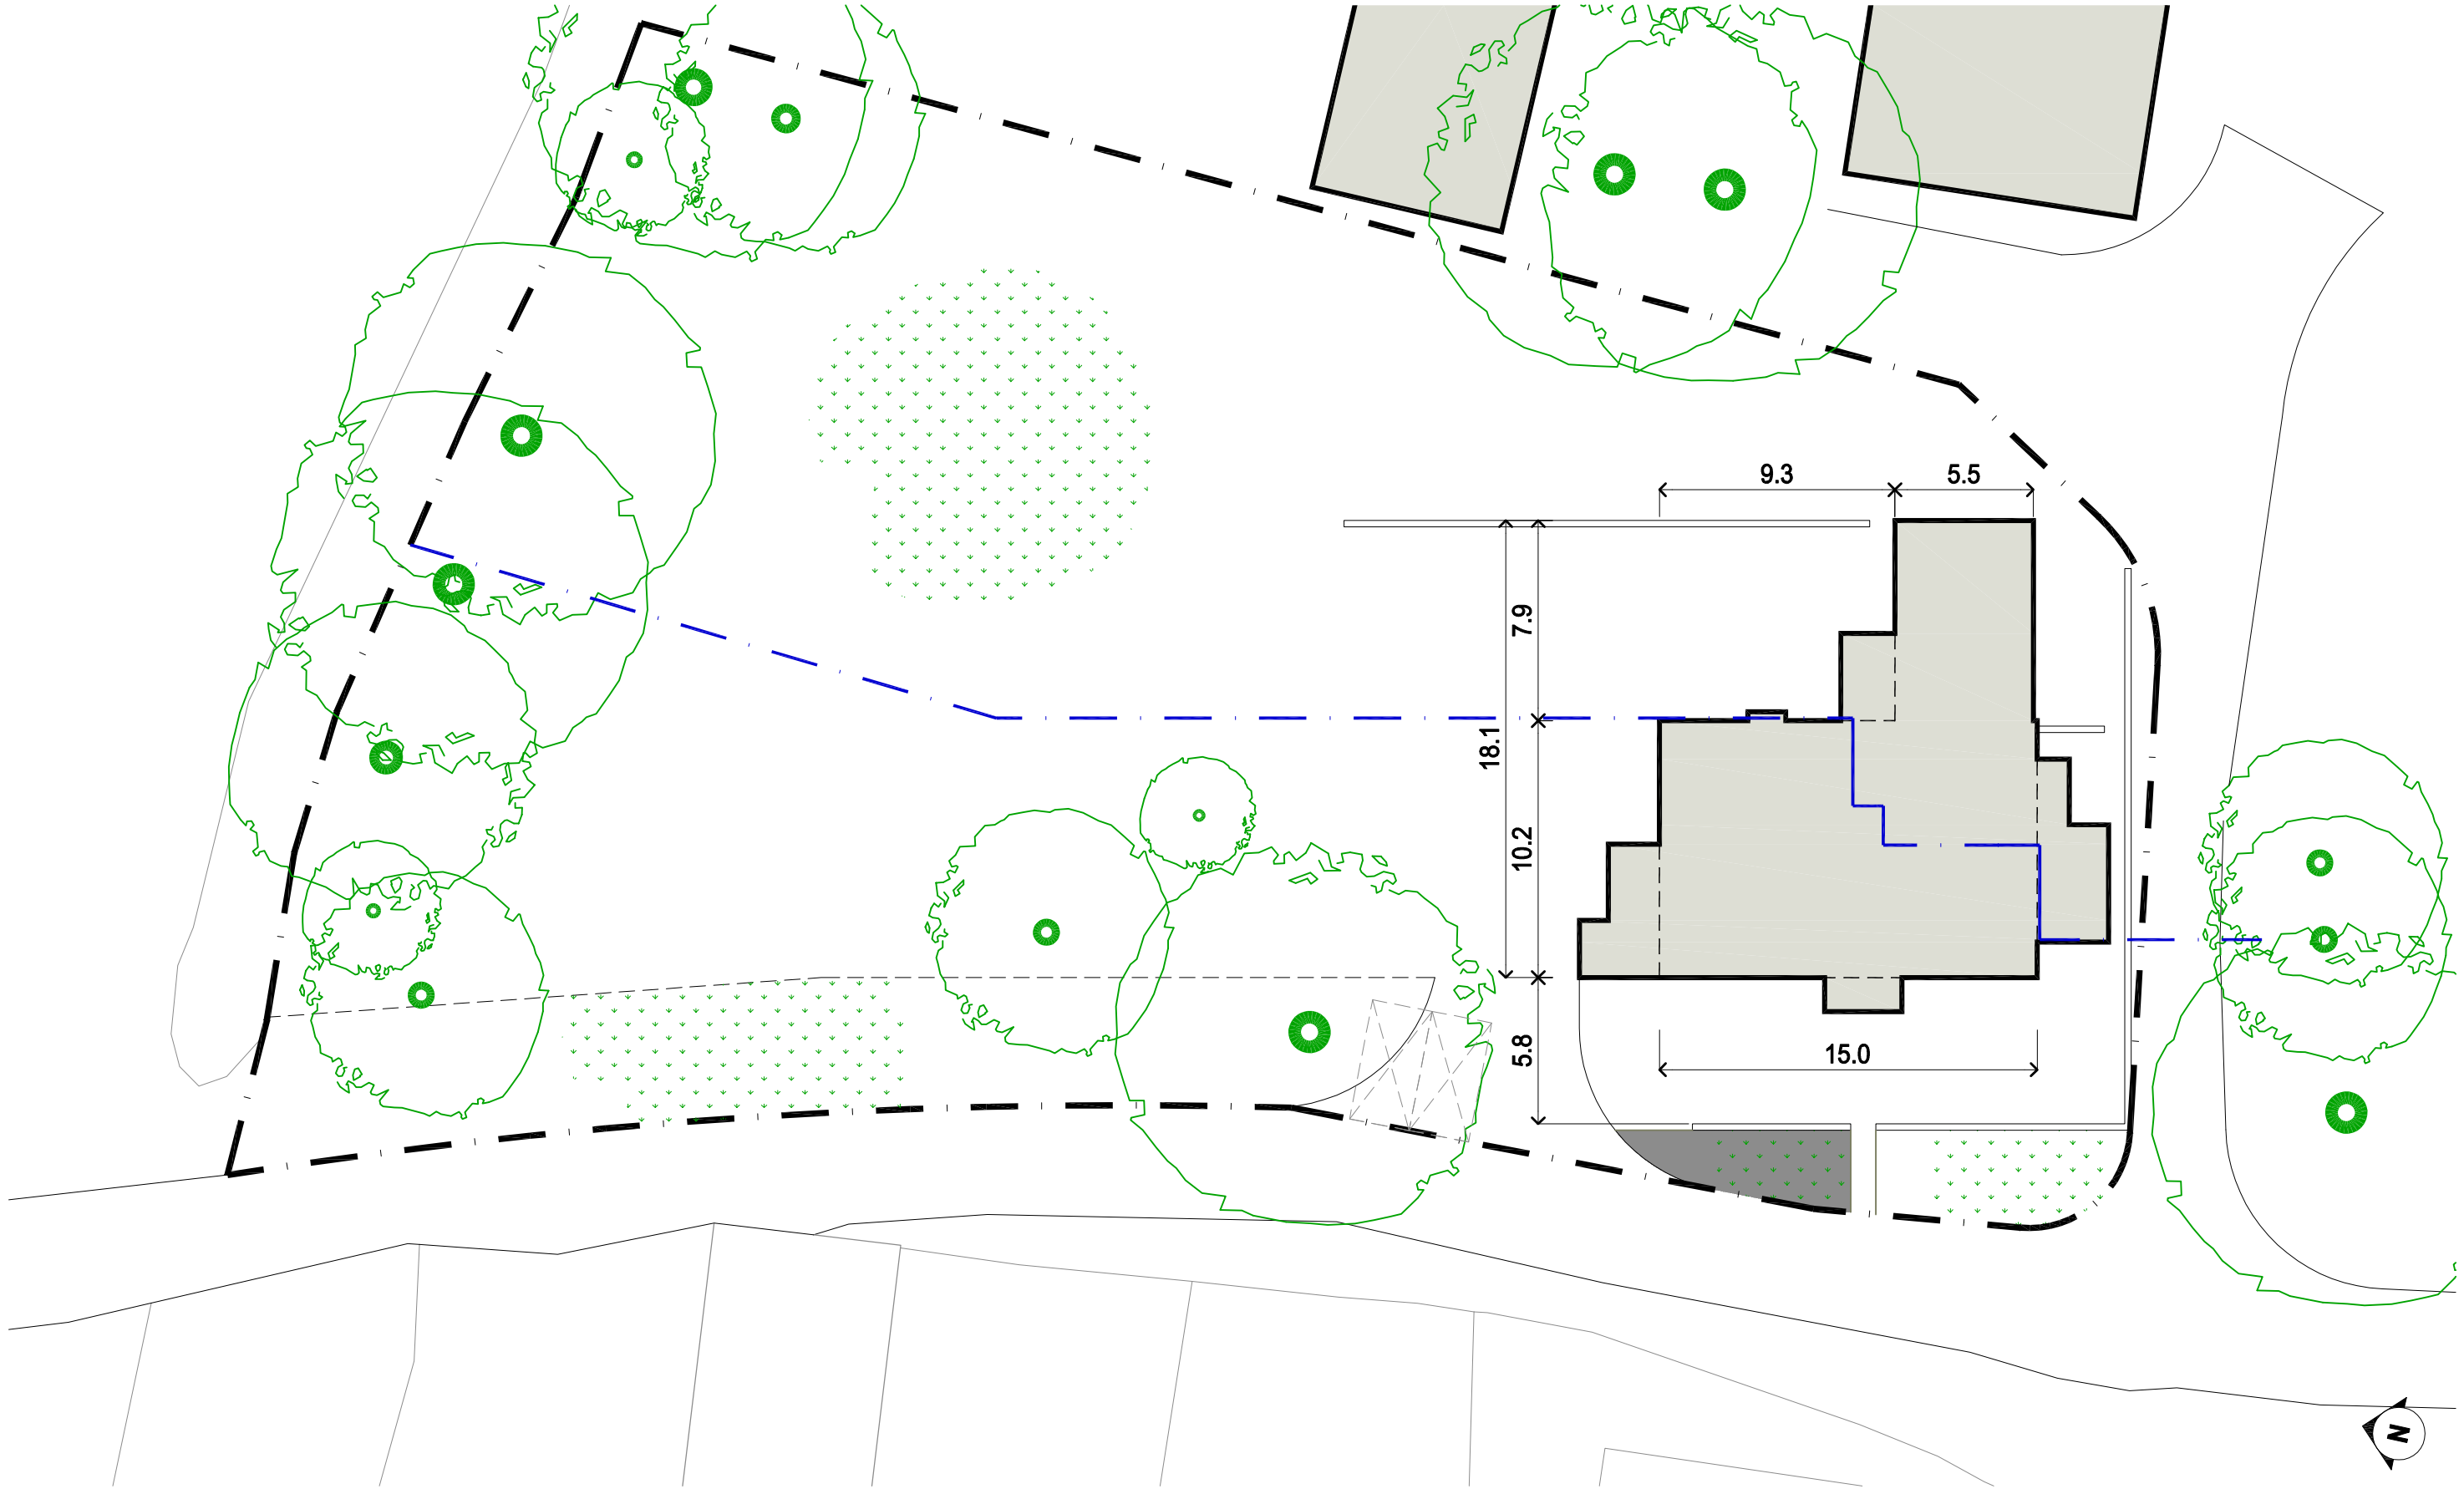



Architect @
Buildingdoctors.co.uk
Office: 137, EN1 1QT
0208 363 5764
RIBA

Disclaimer;
No Reproduction without Consent
Do not Scale from this Drawing
Only use Dimensions Shown
Dims & Areas accurate to 5%
© Copyright 2020 Building Doctors

Date	Amendments	Ve.	In.
11.05.20	Notes Added	A	FR

Project	Pennicotts Farm PO20 1LN
☒ Draft	☒ Planning
☐ Tender	☐ Constr.
☐ B. Control	☐ Other

Title	Block Plan EXISTING
Client	Mr. S. Cox-Rusbridge

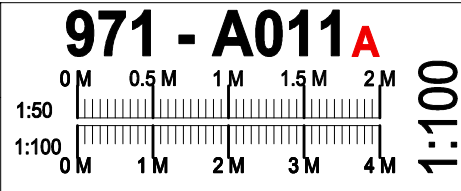

A3