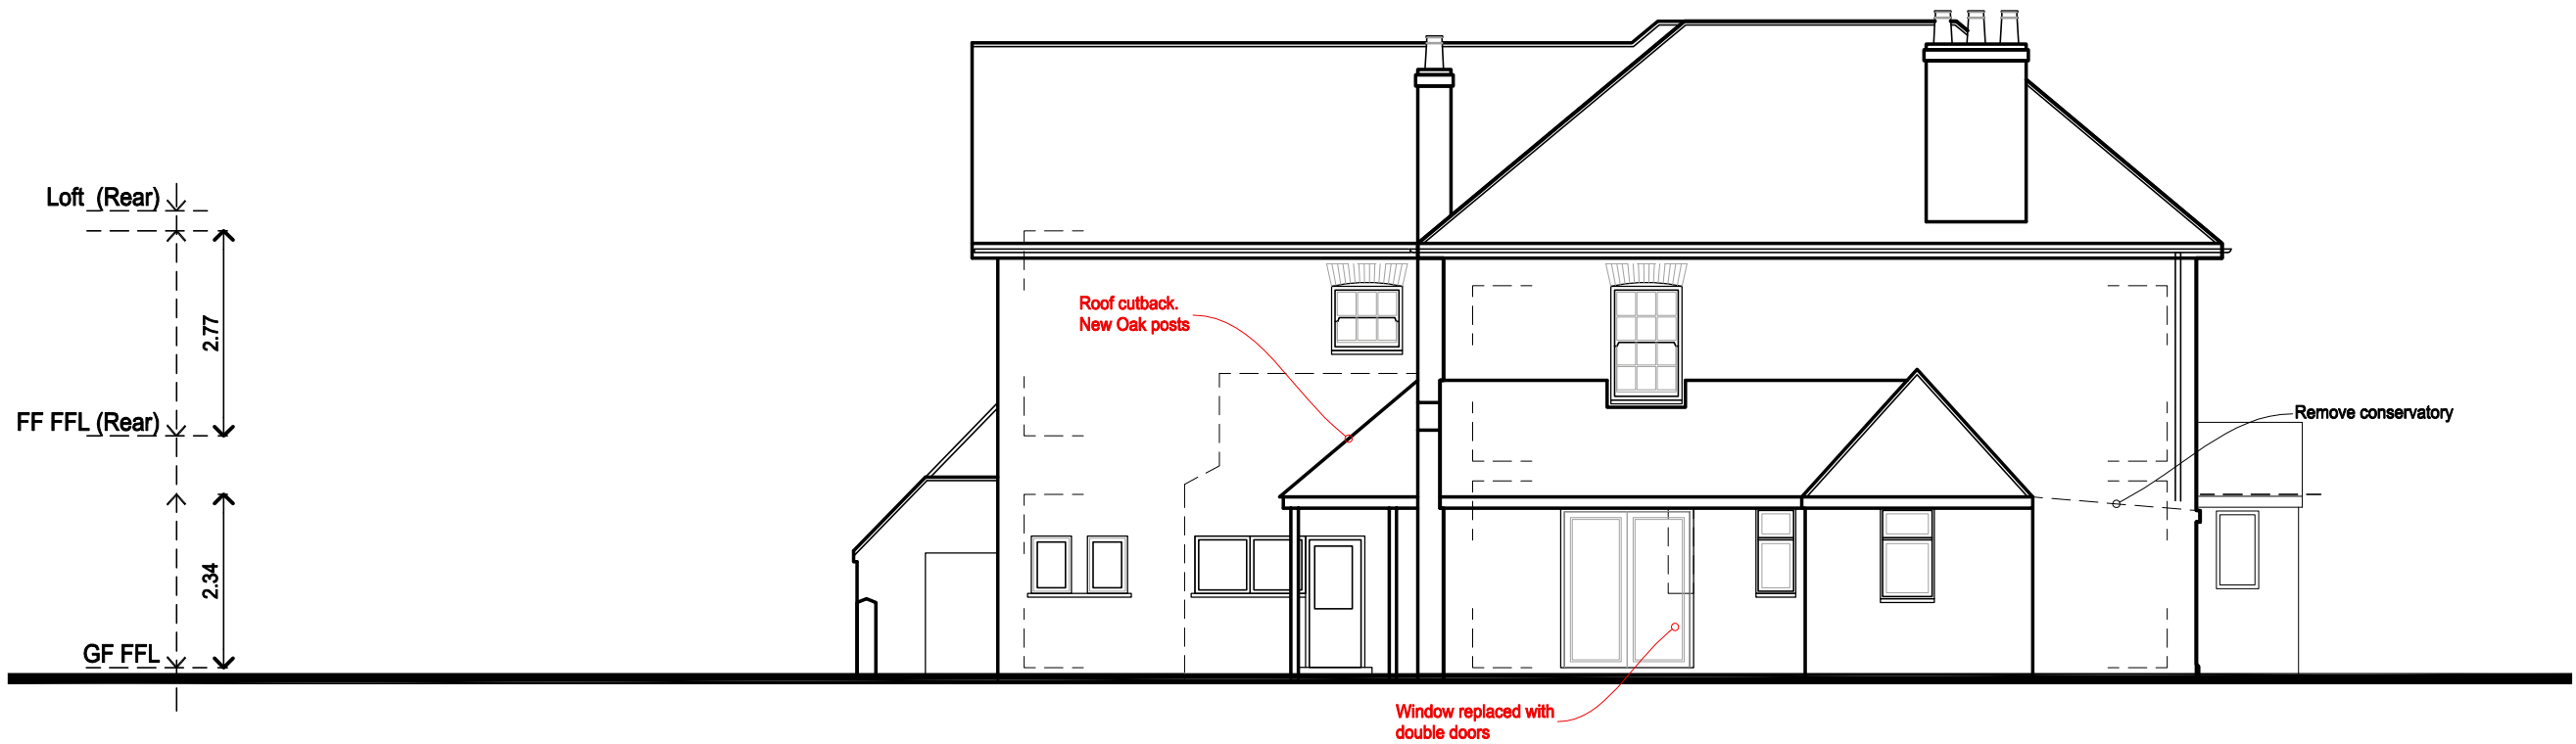


Architect @
Buildingdoctors.co.uk
Office: 137. EN1 1QT
0208 363 5764
RIBA 

Disclaimer;
No Reproduction without Consent
Do not Scale from this Drawing
Only use Dimensions Shown
Dims & Areas accurate to 5%
© Copyright 2020 Building Doctors

Date	Amendments	Ve.	In.
17.11.20 11.12.20	Roof cut back Front porch amended	A B	NC NC

Project	Pennicotts Farm PO20 1LN		
☒ Draft	☒ Planning	☐ B. Control	
☐ Tender	☐ Constr.	☐ Other	

Title	Side Elevation PROPOSED
Client	Mr. S. Cox-Rusbridge

