



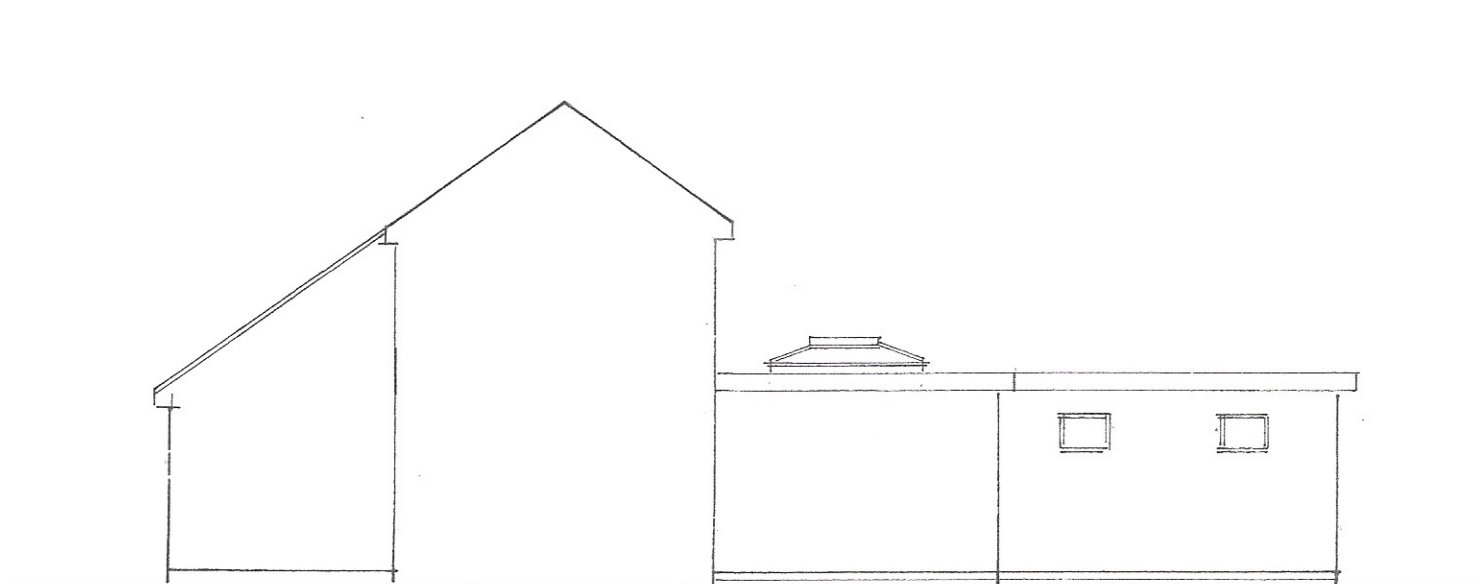


SOUTH





WEST

1 : 100

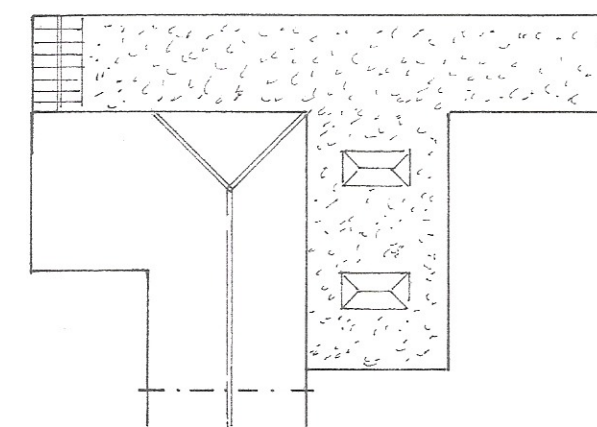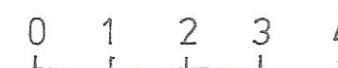

ROOF PLAN

1 : 200

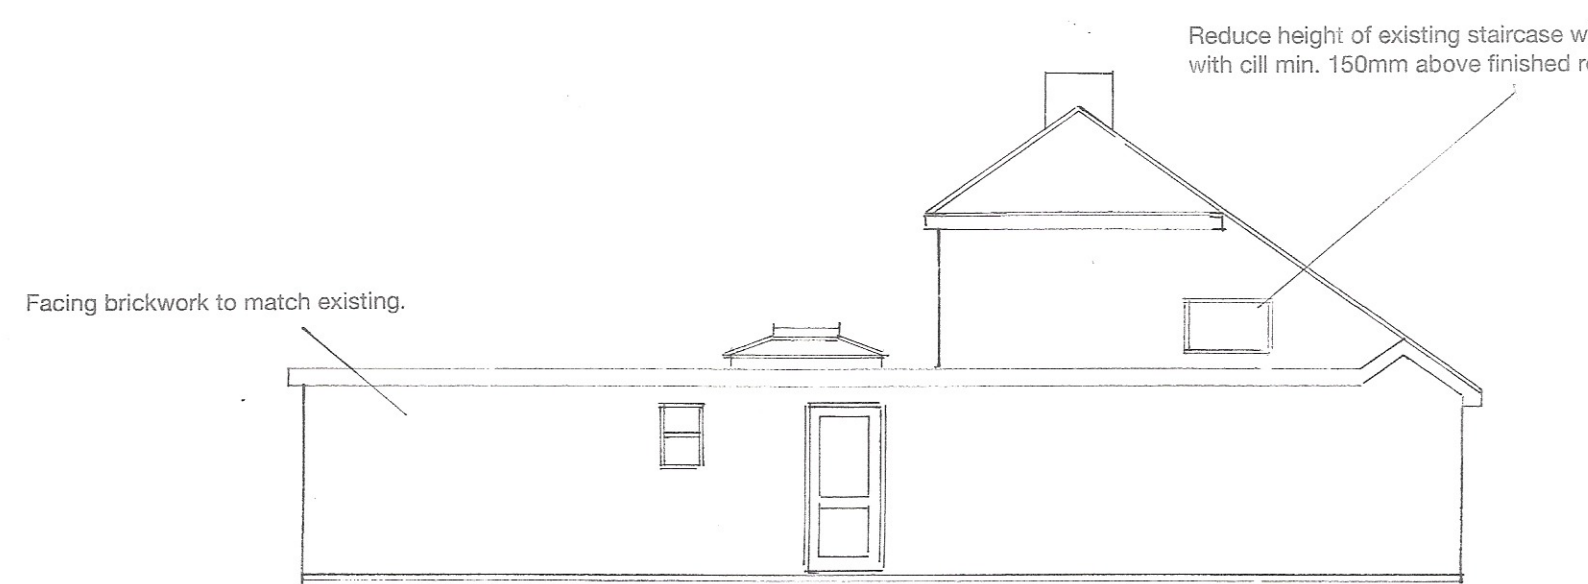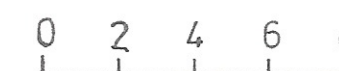

NORTH



EAST



SITE PLAN

1 : 500



LOCATION PLAN

1 : 1250

Ordnance Survey
Paper Map Copying
Licence No.
100056538

Proposed

PROPOSED SINGLE STOREY EXTENSIONS AT 108, PAGHAM ROAD, PAGHAM
FOR MR. & MRS. D. ROSE.

Sheet 2 of 3

Bryan Butcher
Rainbow Cottage
Nyetimber Lane
Bognor Regis PO21 3JX
01243 266871
07973 233442
bryan.butcher@btinternet.com
www.bryanbutcher.com