
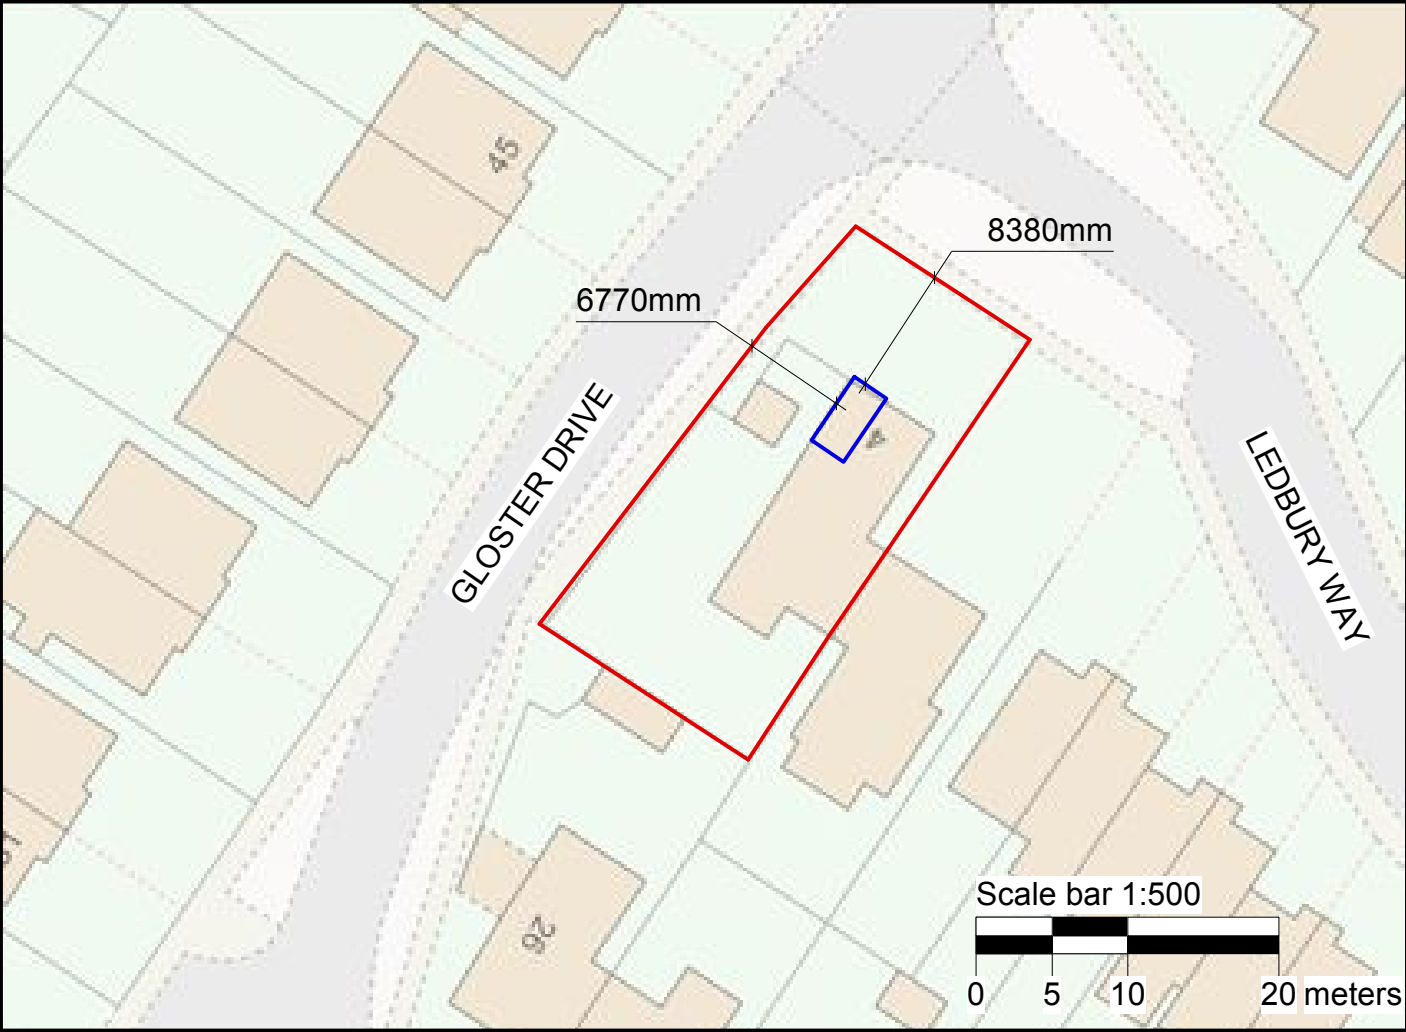


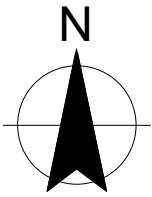

Reproduced from or based upon 2009 Ordnance Survey 1:1250 or 1:2500 mapping with permission of the Controller of HMSO © Crown Copyright reserved. Unauthorised reproduction infringes Crown copyright and may lead to prosecution or civil proceedings

Location Plan (Extract from Ordnance Survey)
Scale 1:500
Outlined in red shows the boundary of 4 Ledbury Way.
Outlined in blue shows position of proposed garage conversion.

Application for a Lawful Development Certificate for a Proposed use or development.

All dims and details to be checked on site prior to any commencement of work. This plan is not a full specification or schedule of work and has been produced solely for the purpose of obtaining the necessary local authority consents/approvals For Party Wall etc. Act 1996 see ODPM booklet or website.	Status:		Client: Mr A Pink 4 Ledbury Way Bognor Regis West Sussex PO21 3JP	Revision: A	Project: Garage conversion		
	Preliminary	☐		Tender	☐	Scale: 1:500@A4	Content: Block Plan
	Planning	☒		Construction	☐	Date: Dec 20	
	Building Regulations	☐		As Built	☐	Dwg No: AP1b	