ON DISTRICT COUNCIL P/127/10/


P/127/10.

NOTES:
1. Do not scale this drawing. Use figured dimensions only, except for Planning purposes.
2. All dimensions must be checked on site by the contractor prior to commencement of work.
3. All construction details are indicative and are to be checked and confirmed on site and any divergence's are to be agreed with the Contract Administrator.


GENERAL NOTES.

INTERNAL STUD WORK WALL 90 x 50mm VERTICAL STUDS @ 400c/ctes ON SOLE & HEADER PLTS. FILLED BETWEEN WITH 90mm KINGSPAN WITH COUNTER BATTENS AS REQ'D TO RECEIVE 12.5mm FOILED BACKED P.B^D WITH 5mm SKIM FINISH. STUD WALLS TO BE TIED BACK TO EXTG. EXT^HL WALLS WERE APPLICABLE. INT^NL CAVITY WALL STUD WORK CONSTRUCTION TO BE 275mm WIDE SIMILAR CONSTRUCTION AS ABOVE WITH PLYWOOD FACE TO EXT^NL SKIN.

DAMP PROOFING. DAMP PROOF MEMBRANE TO EXTG. G.F AREAS TO BE COATED WITH 3^ND COATS OF SYNTHA PROOF TURNED UP WALL MIN 600mm UP INSIDE FACE EXTG. WALLING.

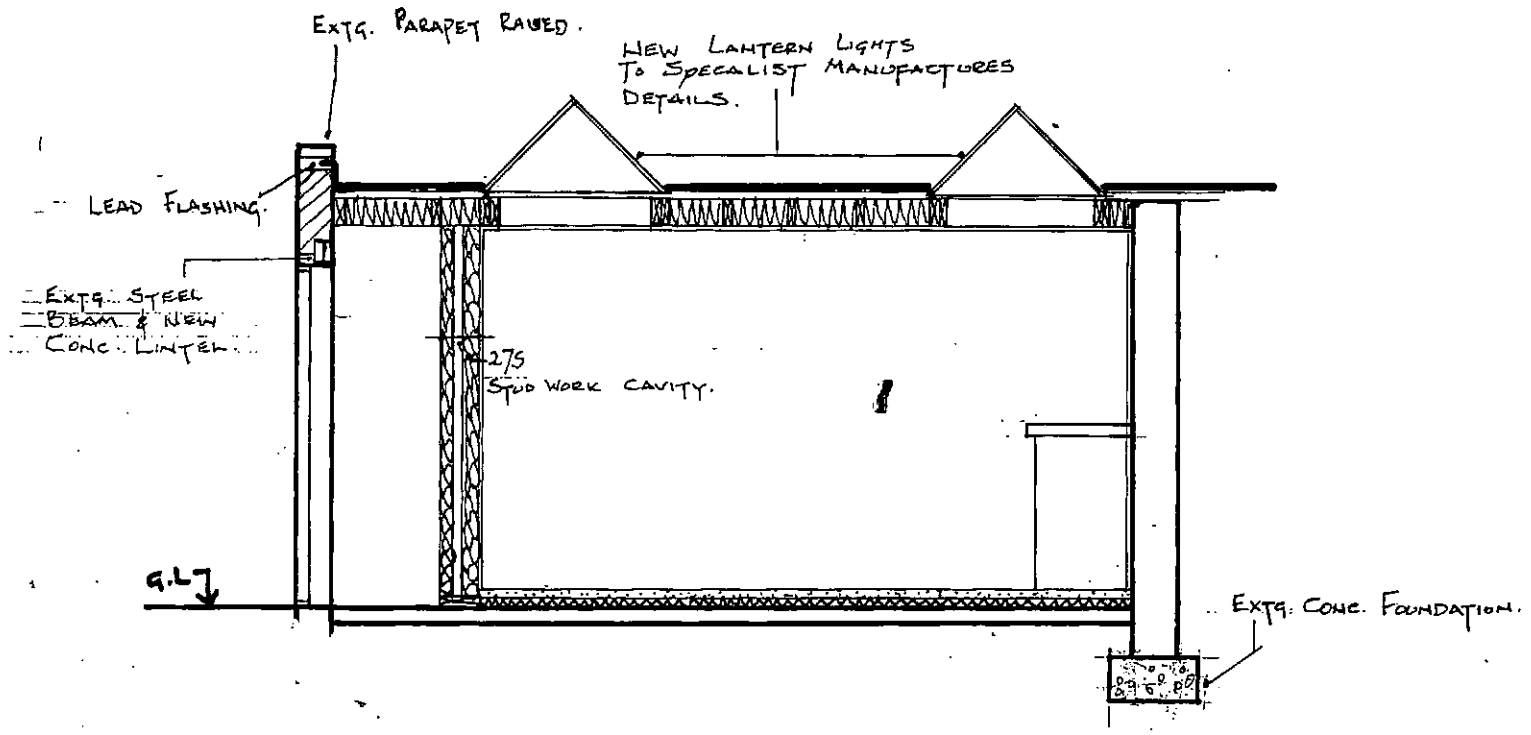

SECTION Y-Y.

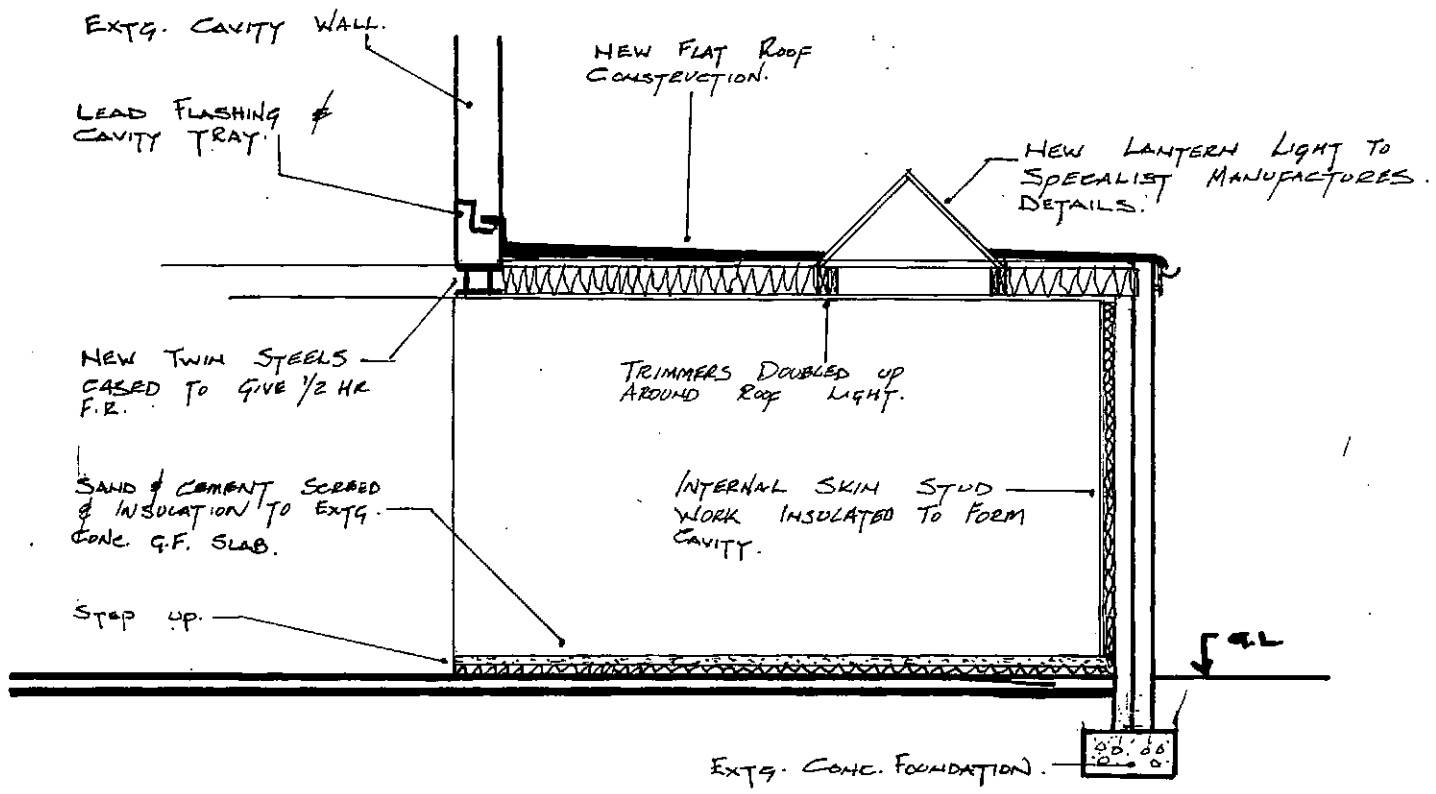

SECTION X-X.

K.E. HILTON C. Eng M.I Struct.E, F.F.B.
Chartered Structural Engineer
2 ALBERT CHAMBERS
SUDLEY ROAD
BOGNOR REGIS
WEST SUSSEX
PO21 1EQ
Tel: 01243 865500
Fax: 01243 860489
Mobile: 07968 333140
E-Mail: k_e_hilton@yahoo.co.uk

SECTIONS.

Scale	1:50.	Drawn By	C.E.B.
Date	NOV 10.	Checked	K.E.H.
Drawing Number	4400/8.		

NORTH.

Proposed Conversion Of Existing Garage Into Kitchen Extension - 26 Pagham Road, Pagham. PO21 4NP.