
K.E. HILTON C. Eng. M.I. Struct. E., F.F.B.
Chartered Structural Engineer

2 Albert Chambers
Sudley Road
Bognor Regis
West Sussex
PO21 1EQ

Tel/Ans: 01243 865500
Tel/Fax: 01243 860489
Tel/Mob: 07968 333140
E-mail: k_e_hilton@yahoo.co.uk

Job BLOCK PLAN.
26 PAGHAM RD,
PAGHAM.
PO21 4NP.

Ref No. 4400
Sheet No. 1 x
Scale 1:500.
Date DEC 10.

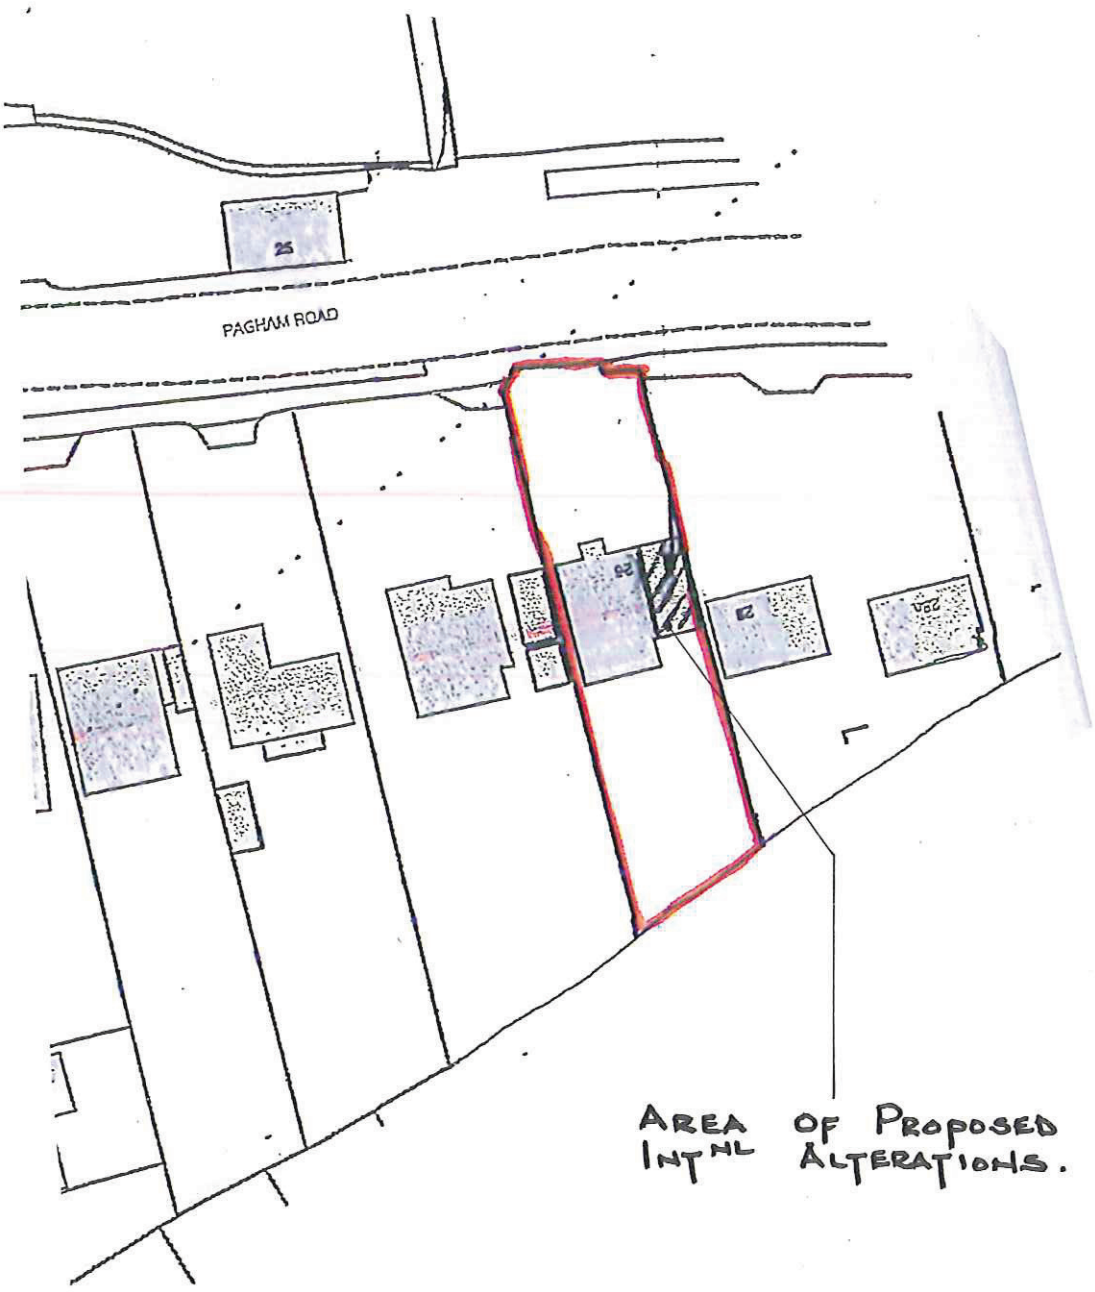

AREA OF PROPOSED INT^NL ALTERATIONS.

BLOCK PLAN [1:500]

ARUN DISTRICT COUNCIL P/127/10/