


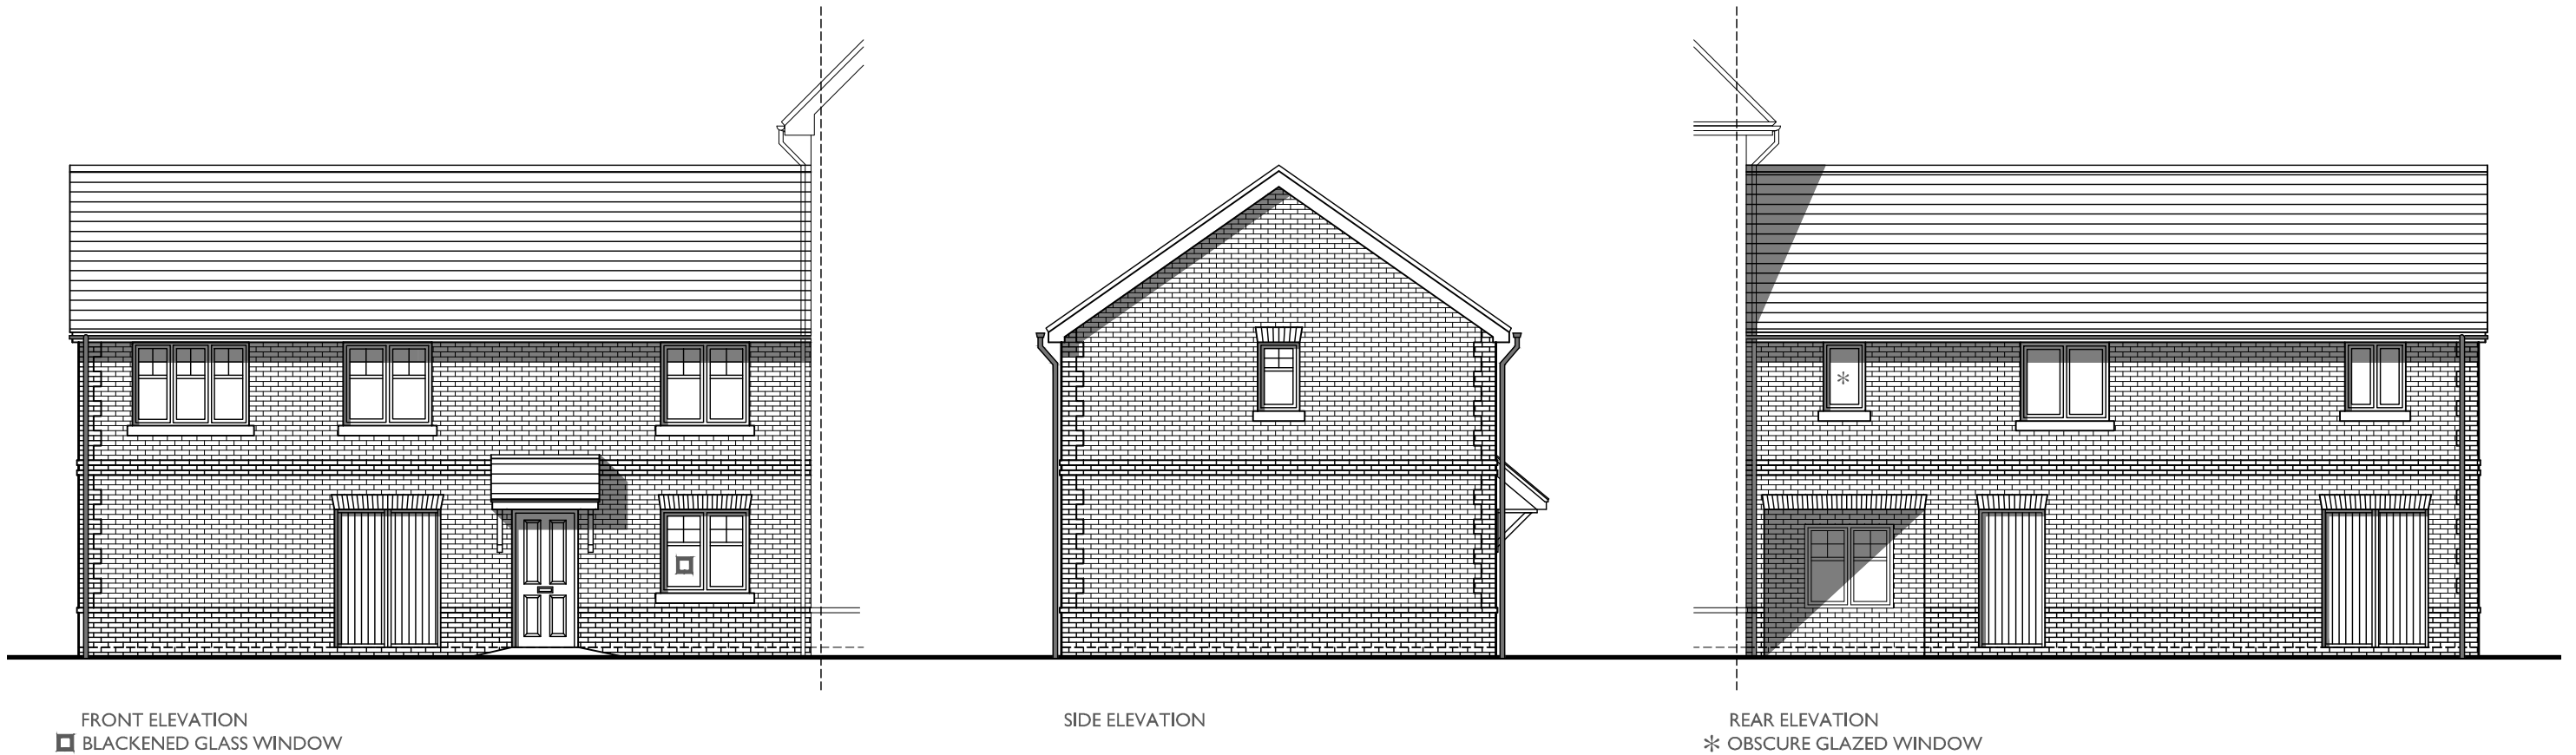

Plot No :
240 (AS)

Plot Description :
2 BED (4 PERSON)
2.0 STOREY COACH HOUSE
GROSS AREA 775 FT² (72 M²)
NET AREA 762 FT² (71 M²)

Drawn by : KJM Checked by : BB

Scale @ A3:
0 1 2 3 4 5m
Scale 1:100

Date: OCTOBER 2020

Rev	Date	Drawn	Checked

Drg No: CB_84_139_PR_2BCH_E01 Rev:

Project: LAND NORTH OF SEFTER ROAD
PAGHAM

Title: PRINCIPAL ROUTE
2BCH ELEVATIONS

Client: **Taylor Wimpey**

COOPERBAILLIE

Cooper Baillie Limited - Connaught House, 24 Guildford Road, Bagshot, Surrey GU19 5JN - Telephone 01276 450039 - www.cooperbaillie.co.uk
This drawing and the works depicted are the copyright of Cooper Baillie Ltd, and may not be reproduced or amended except by written permission. No liability will be accepted for amendments made by other persons.