

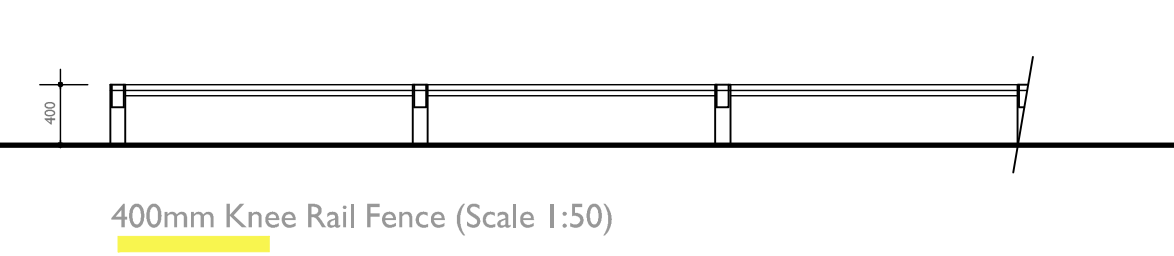
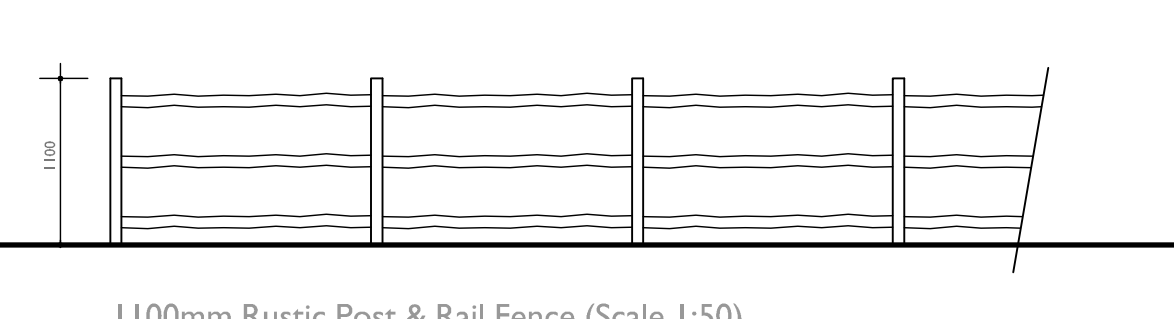
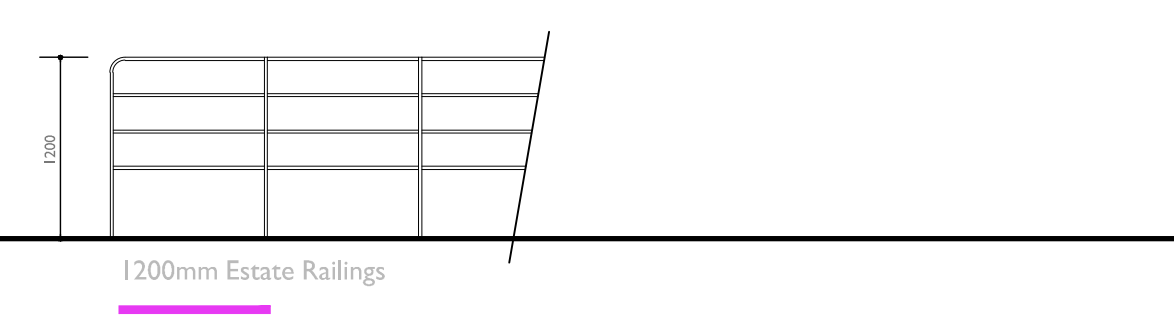
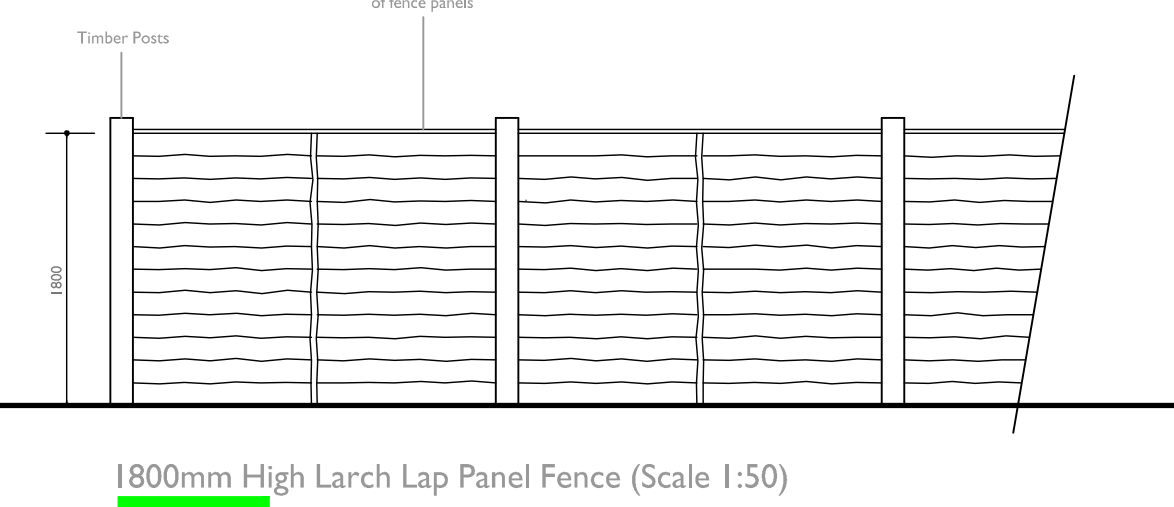


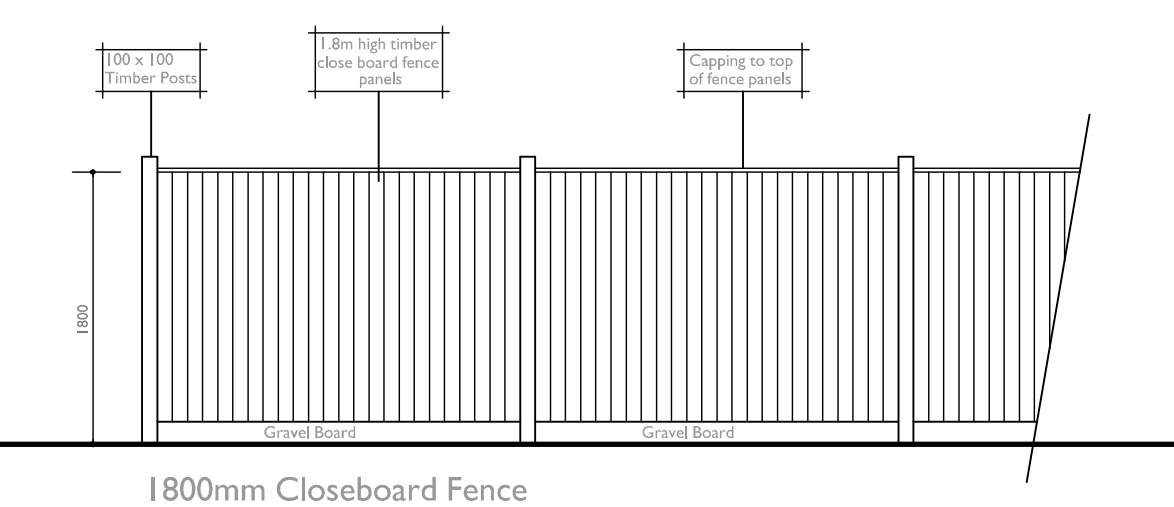

- Key
- 1.8m Brick Wall
 - 1.8m Closeboard Fence
 - 1.8m High Larch Lap Panel Fence
 - 1.2m Estate Railings
 - 1.1m Rustic Post & Rail Fence
 - 0.4m Knee Rail Fence

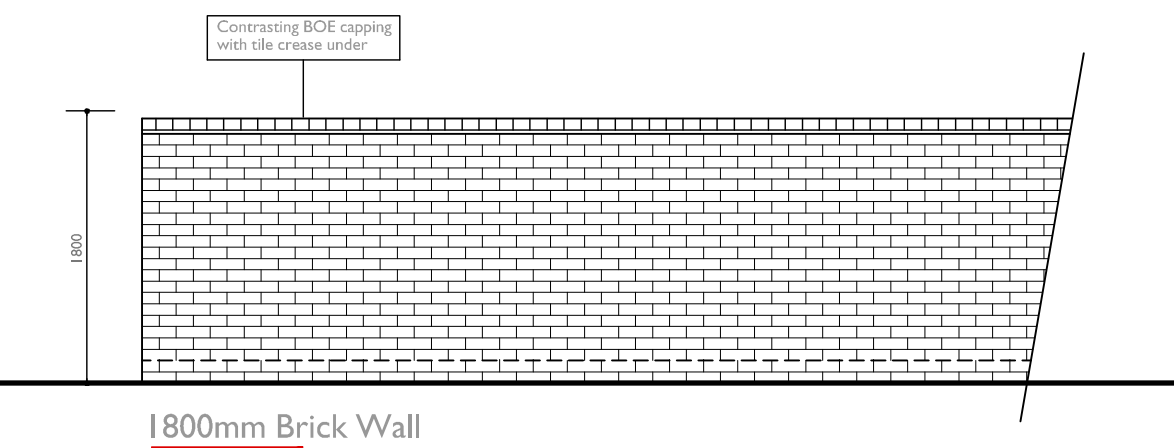

Scale 1:1000
10m
5m
2m
1m
0.5m
0.2m
0.1m

Rev	Date	Drawn	Checked
A	17.03.21	HKC	BB
B	23.07.21	KJM	BB

Drawn by: KEL
Checked by: BB

Client: **Taylor Wimpey**

Project: LAND NORTH OF SEFER ROAD
PAGHAM

External Enclosures
PLAN

Over: FEBRUARY 2020

Copyright © 2020 Taylor Wimpey. All rights reserved. This document is the property of Taylor Wimpey and is not to be reproduced without written permission.