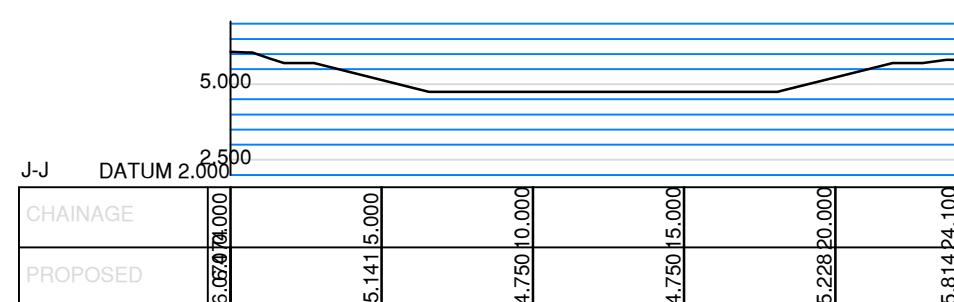
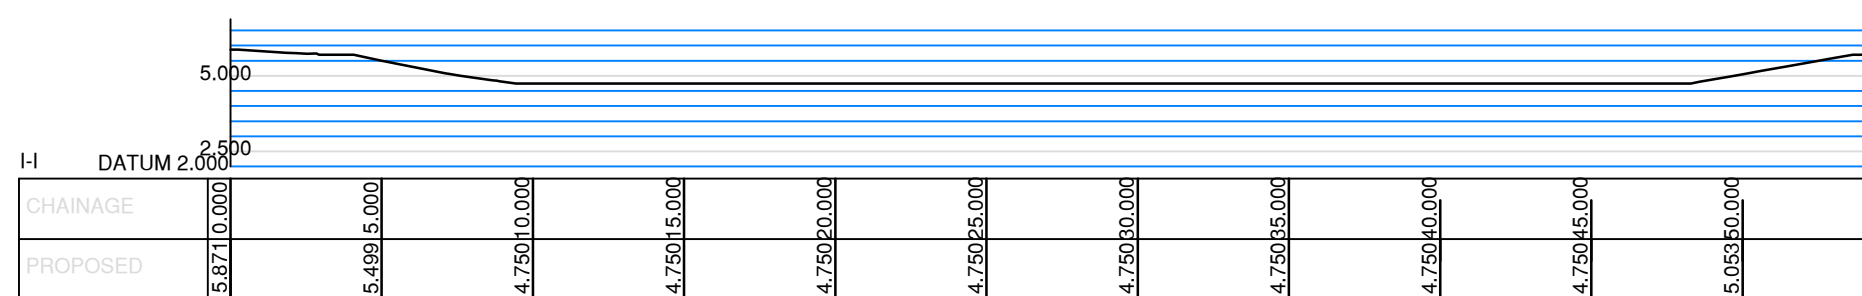
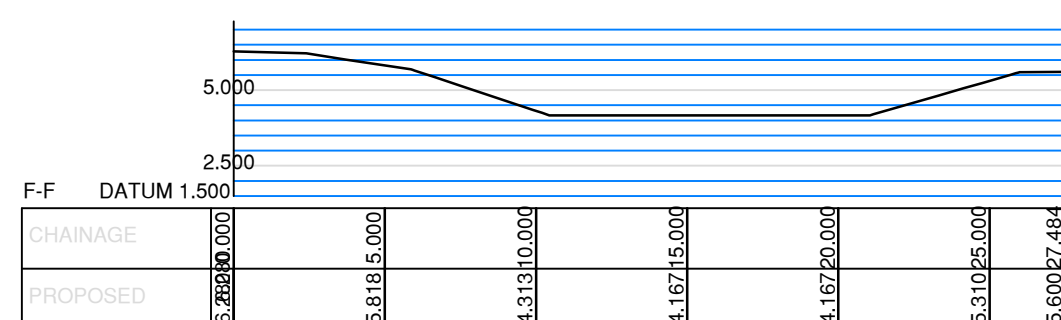
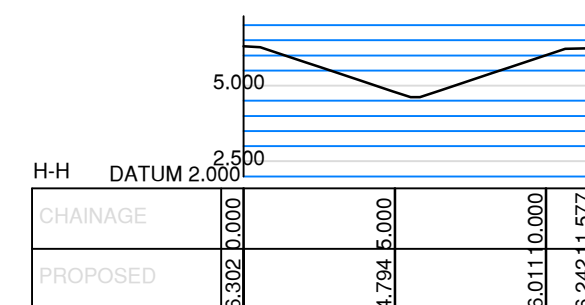
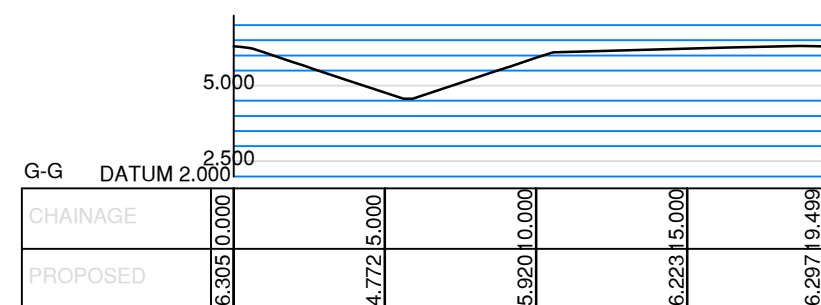
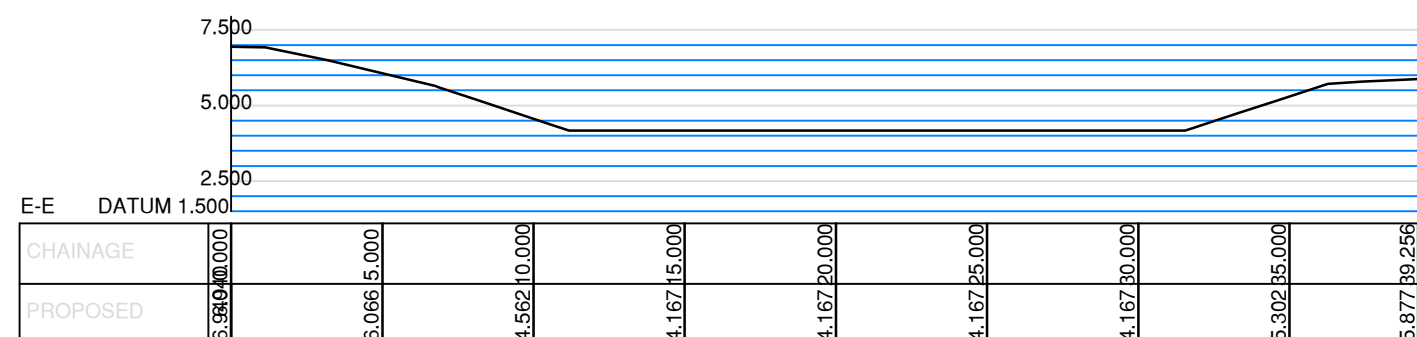
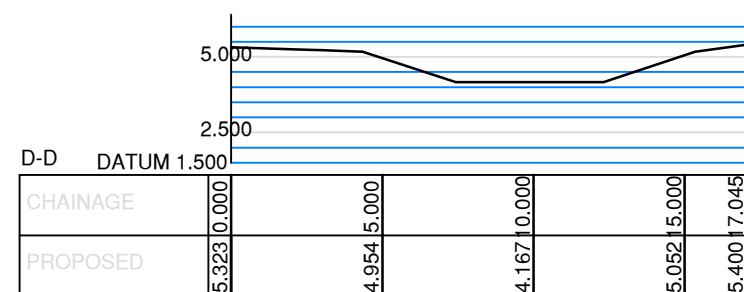
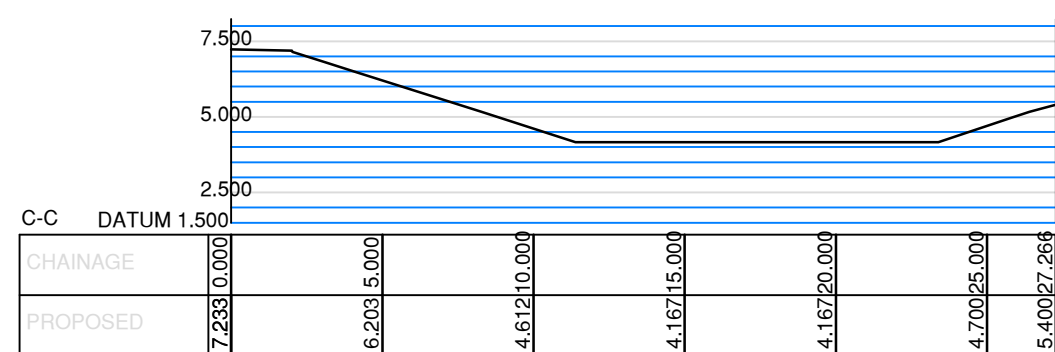
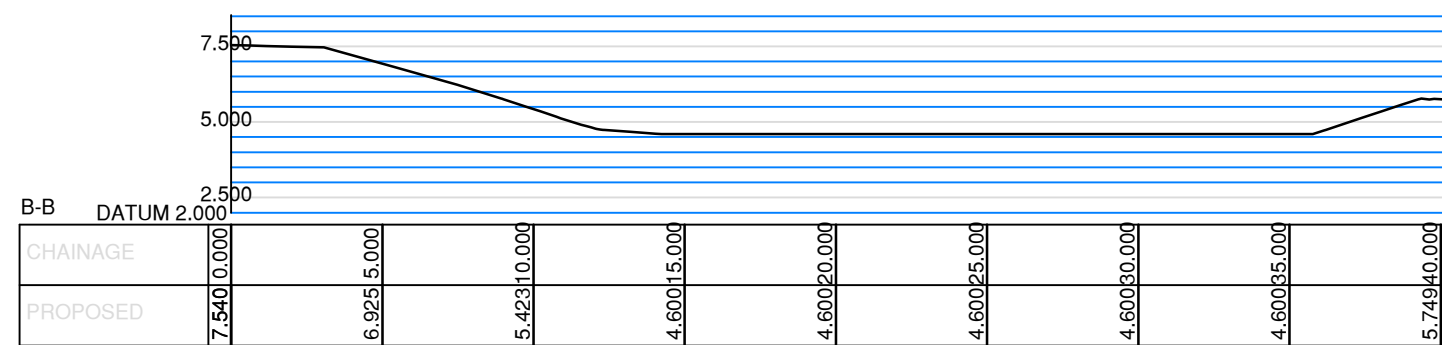
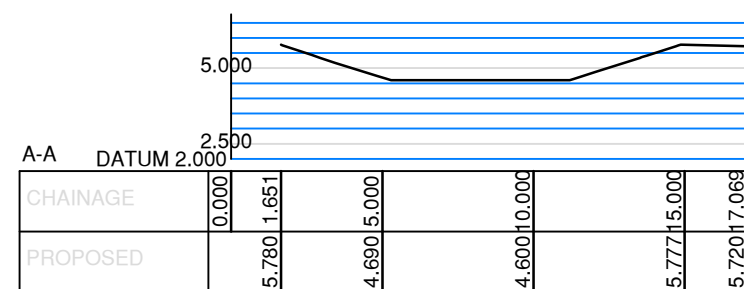
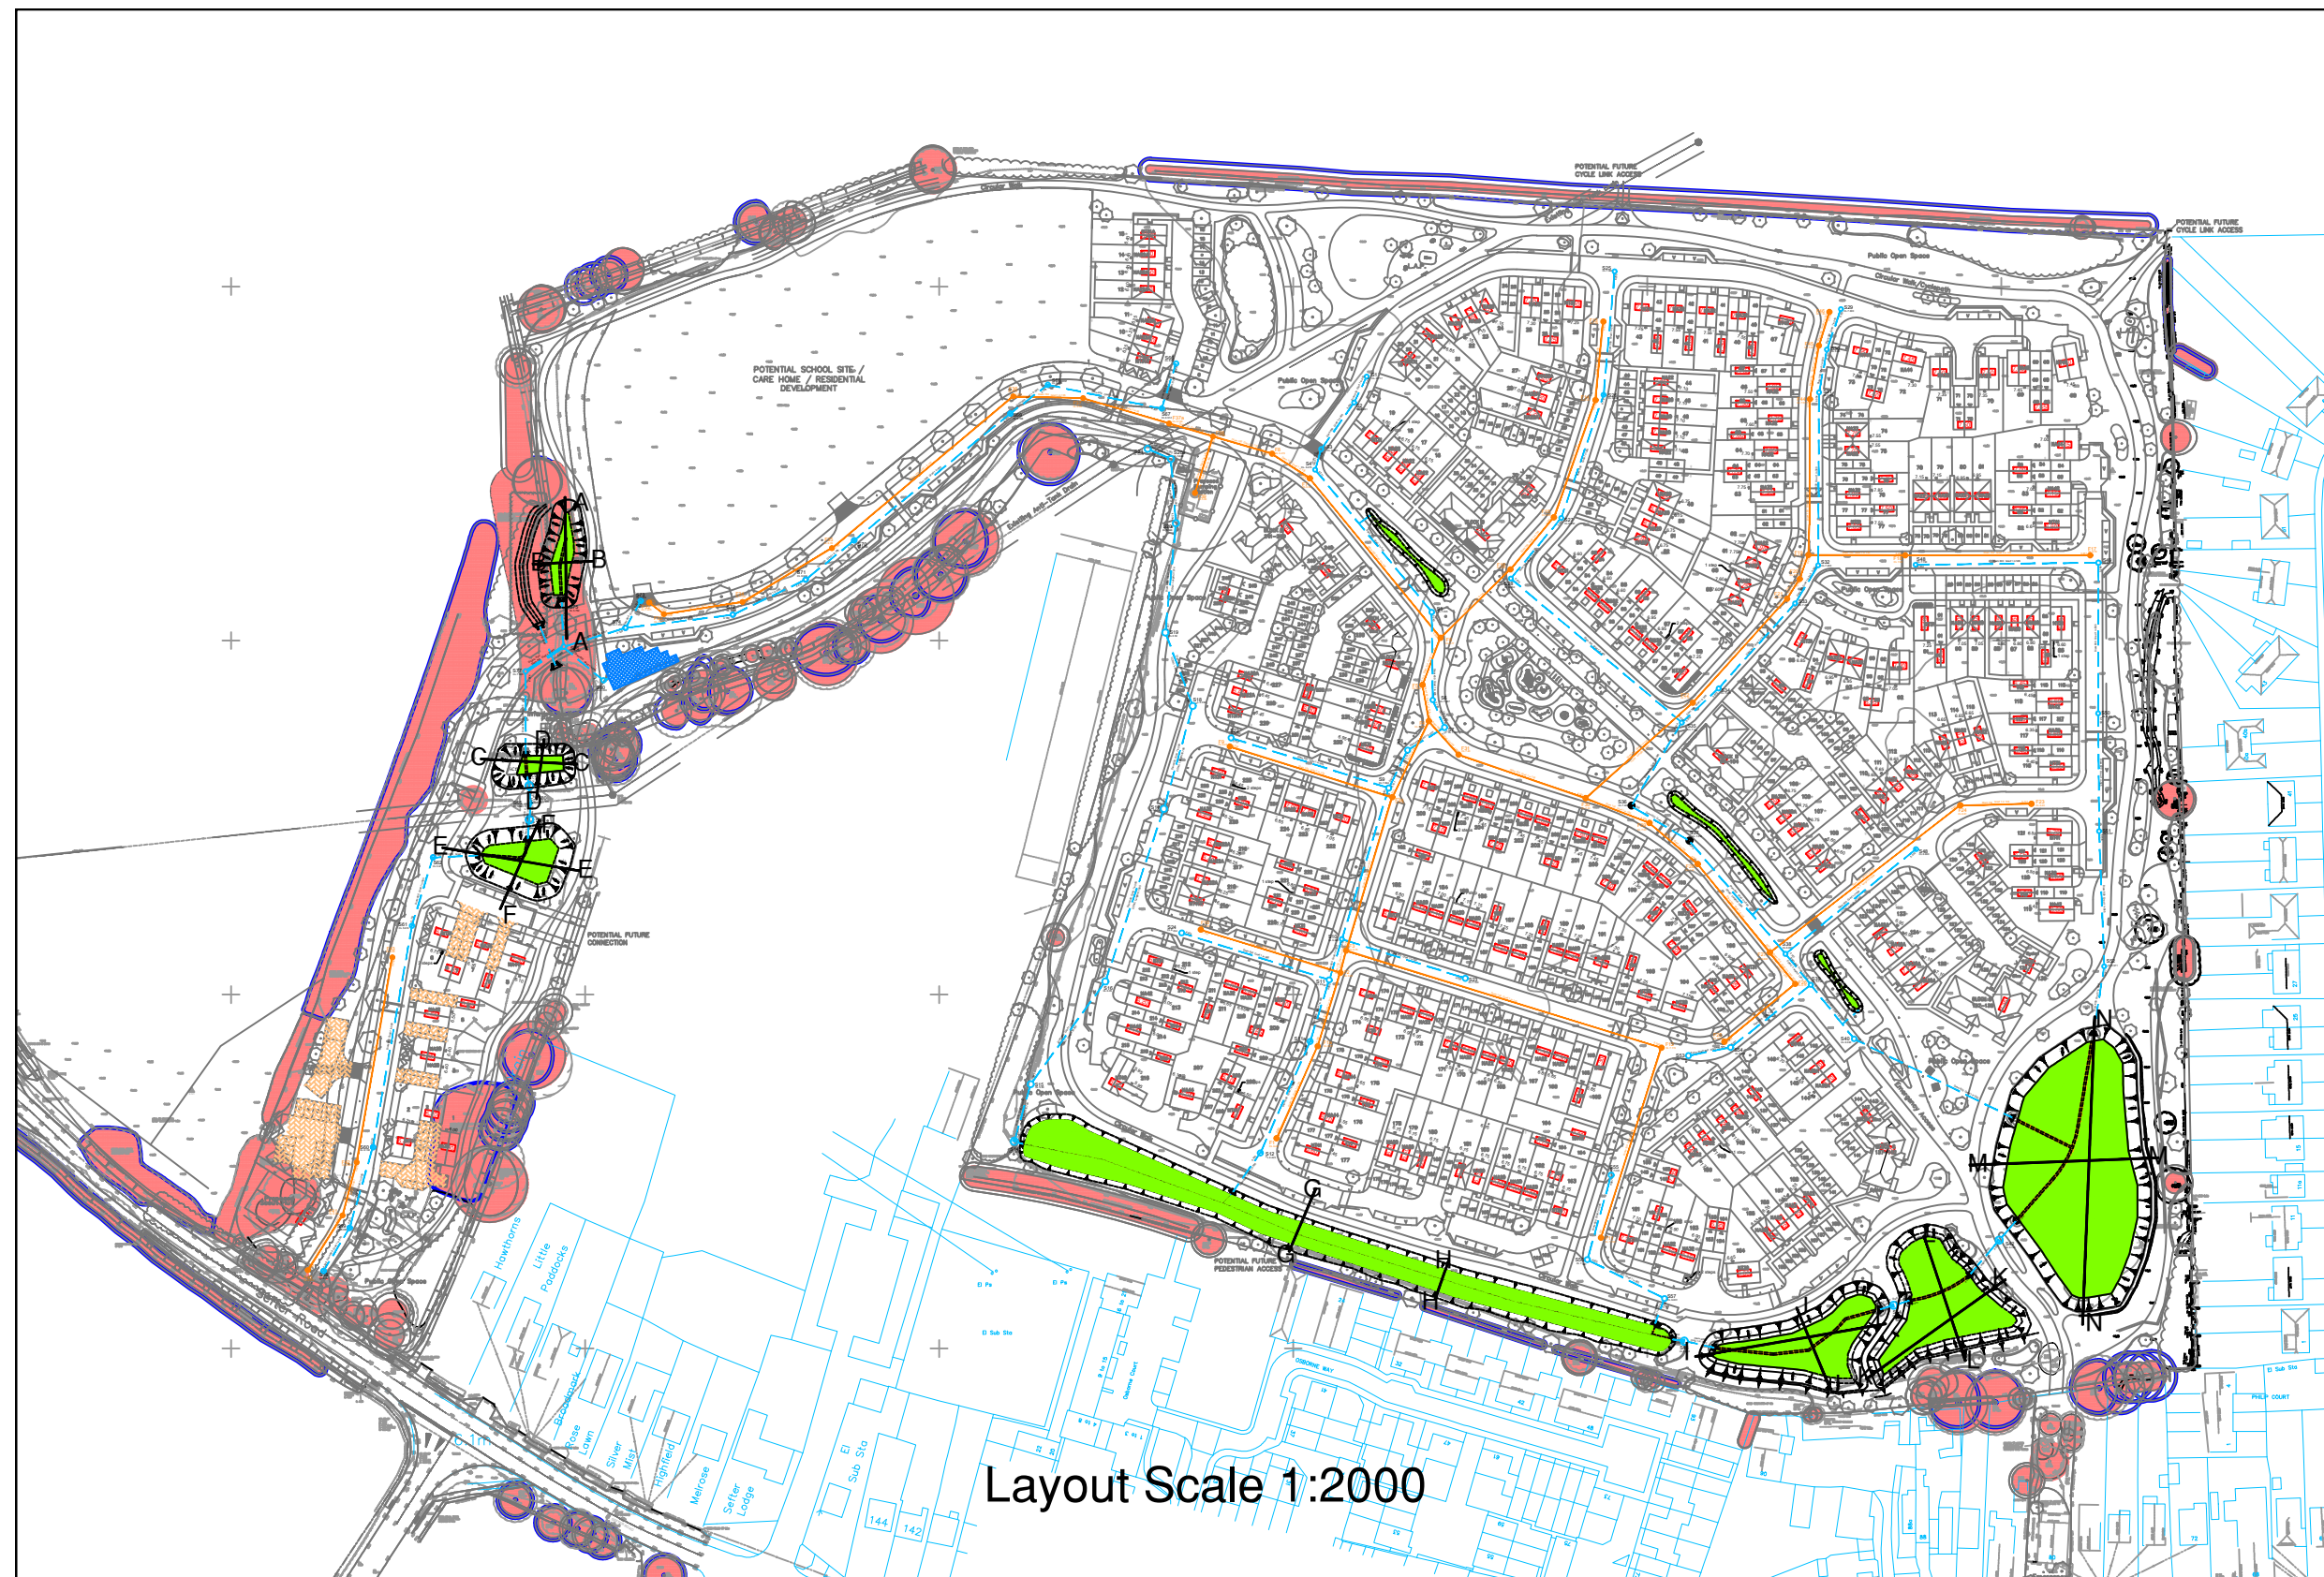


- ## NOTES

1. All dimensions are in metres unless stated otherwise.
2. Do not scale from this drawing. Only written dimensions are to be used.
3. Site layout based on Cooper Baillie Planning Layout, drawing number CB_84-139_001 Rev F dated 21st July 2021.
4. Level strategy is subject to further design development. Cover Levels is indicative only and subject to further detailed review
5. The proposed surface and foul water drainage show is indicative only and subject to further design development. Detailed proposals for the surface and foul water drainage strategy will be provided as part of the Discharge of Conditions applications associated with the current Outline Planning Consent P.134.16.OUT
6. ***ANY VARIANCE OR DISCREPANCY MUST BE REPORTED BACK TO RCP ENGINEERING BEFORE WORK BEGINS.***

CDM NOTES

1. EXISTING SERVICES. Depth of existing services must be determined prior to works commencing. The contractor is responsible for establishing underground services in accordance with HSE Guidance note HS (G) 47. Any services which would be within the proposed construction layers must be lowered to below the sub-base.

Rev.	Date	Details	By	Chkd	Appd

Client:-

Taylor Wimpey

Site:-
Sefter Road,
Bognor

Drawing Title:-
SuDS Sections

Date:	August	Scales:	As shown
Drawn:	TRS	Checked:	TRS
		Approved:	TRS

Drawing No. **WSC/E4775/026**

FOR INFORMATION ONLY



Rogers Cory Partnership
Architectural and Civil Consultants
The Old School, Old School Road
Llanelwedd, Llanwrthwl, PC27 9NU

T: 01256 769269 E: mail@rcpconsultants.co.uk W: rcpconsultants.co.uk