



from
**Southern
Water**

Planning and Development Services
Arun District Council
Arun Civic Centre
Maltravers Road
Littlehampton
West Sussex
BN17 5LF

Your ref
P/127/21/RES

Our ref
PLAN-041871

Date
07/10/2021



Dear Sir/Madam,

Proposal: Application for the approval of Reserved Matters pursuant to condition 1 (Reserved Matters details), condition 6 (Design Code Masterplan) & condition 7 (landscaping & layout details) following the grant of P/134/16/OUT for the erection of 250 No. dwellings, (including affordable homes), replacement scout hut, land for an Ambulance Community Response Post Facility, demolition of No. 80 Rose Green Road & provision of Public Open Spaces including associated children's play areas, landscaping, drainage & earthworks (resubmission following P/24/20/RES). This site also lies within the parish of Aldwick.

Site: P/127/21/RES: - Land North of Sefter Road & 80 Rose Green, PO21 4JB.

Thank you for your letter dated 14/09/2021.

Southern Water has no objections to the above reserved matter application.


No discharge of foul sewerage from the site shall be discharged into the public system until offsite drainage works to provide sufficient capacity within foul network to cope with additional sewerage flows are complete. Southern Water is currently in process of designing and planning delivery of offsite sewerage network reinforcements. As previously advised Southern Water seeks to limit the timescales to a maximum of 24 months from a firm commitment of the development.

The Council's Building Control officers/technical staff and the Environment Agency should be consulted regarding surface water disposal.

The applicant proposes to retain the SuDs within private ownership and maintenance. Hence, Southern Water would have no comments for condition relating Suds Maintenance.

Southern Water, Southern House, Yeoman Road, Worthing, West Sussex, BN13 3NX
southernwater.co.uk

Southern Water Services Ltd, Registered Office: Southern House, Yeoman Road, Worthing, West Sussex, BN13 3NX Registered in England No. 2366670

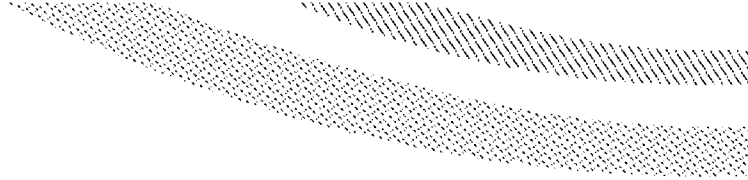

For further advice, please contact Southern Water, Southern House, Yeoman Road, Worthing,
West Sussex, BN13 3NX [REDACTED]

Website: [southernwater.co.uk](https://www.southernwater.co.uk) or by email at: [REDACTED]

Your faithfully,

Growth Planning Team
Business Channels

[southernwater.co.uk/developing-building/planning-your-development](https://www.southernwater.co.uk/developing-building/planning-your-development)

Southern Water, Southern House, Yeoman Road, Worthing, West Sussex, BN13 3NX
[southernwater.co.uk](https://www.southernwater.co.uk)

Southern Water Services Ltd, Registered Office: Southern House, Yeoman Road, Worthing, West Sussex, BN13 3NX Registered in England No. 2368670

SOUTHERN WATER



The positions of pipes shown on this plan are believed to be correct, but Southern Water Services Ltd accept no responsibility in the event of inaccuracy. The actual positions should be determined on site.

Based upon Ordnance Survey Digital Data with the permission of the controller of H.M.S.O. Crown Copyright Reserved Licence No. WU 298530

O.S. REF: SZ9099NW

Scale: 1:2500

Screen Print

WARNING: BAC pipes are constructed of Bonded Asbestos Cement

WARNING: Unknown (UNK) materials may include Bonded Asbestos Cement




Printed By: rudraps

Date: 7-10-2021

Southern Water MapGuide Browser

Requested By:

SOUTHERN WATER

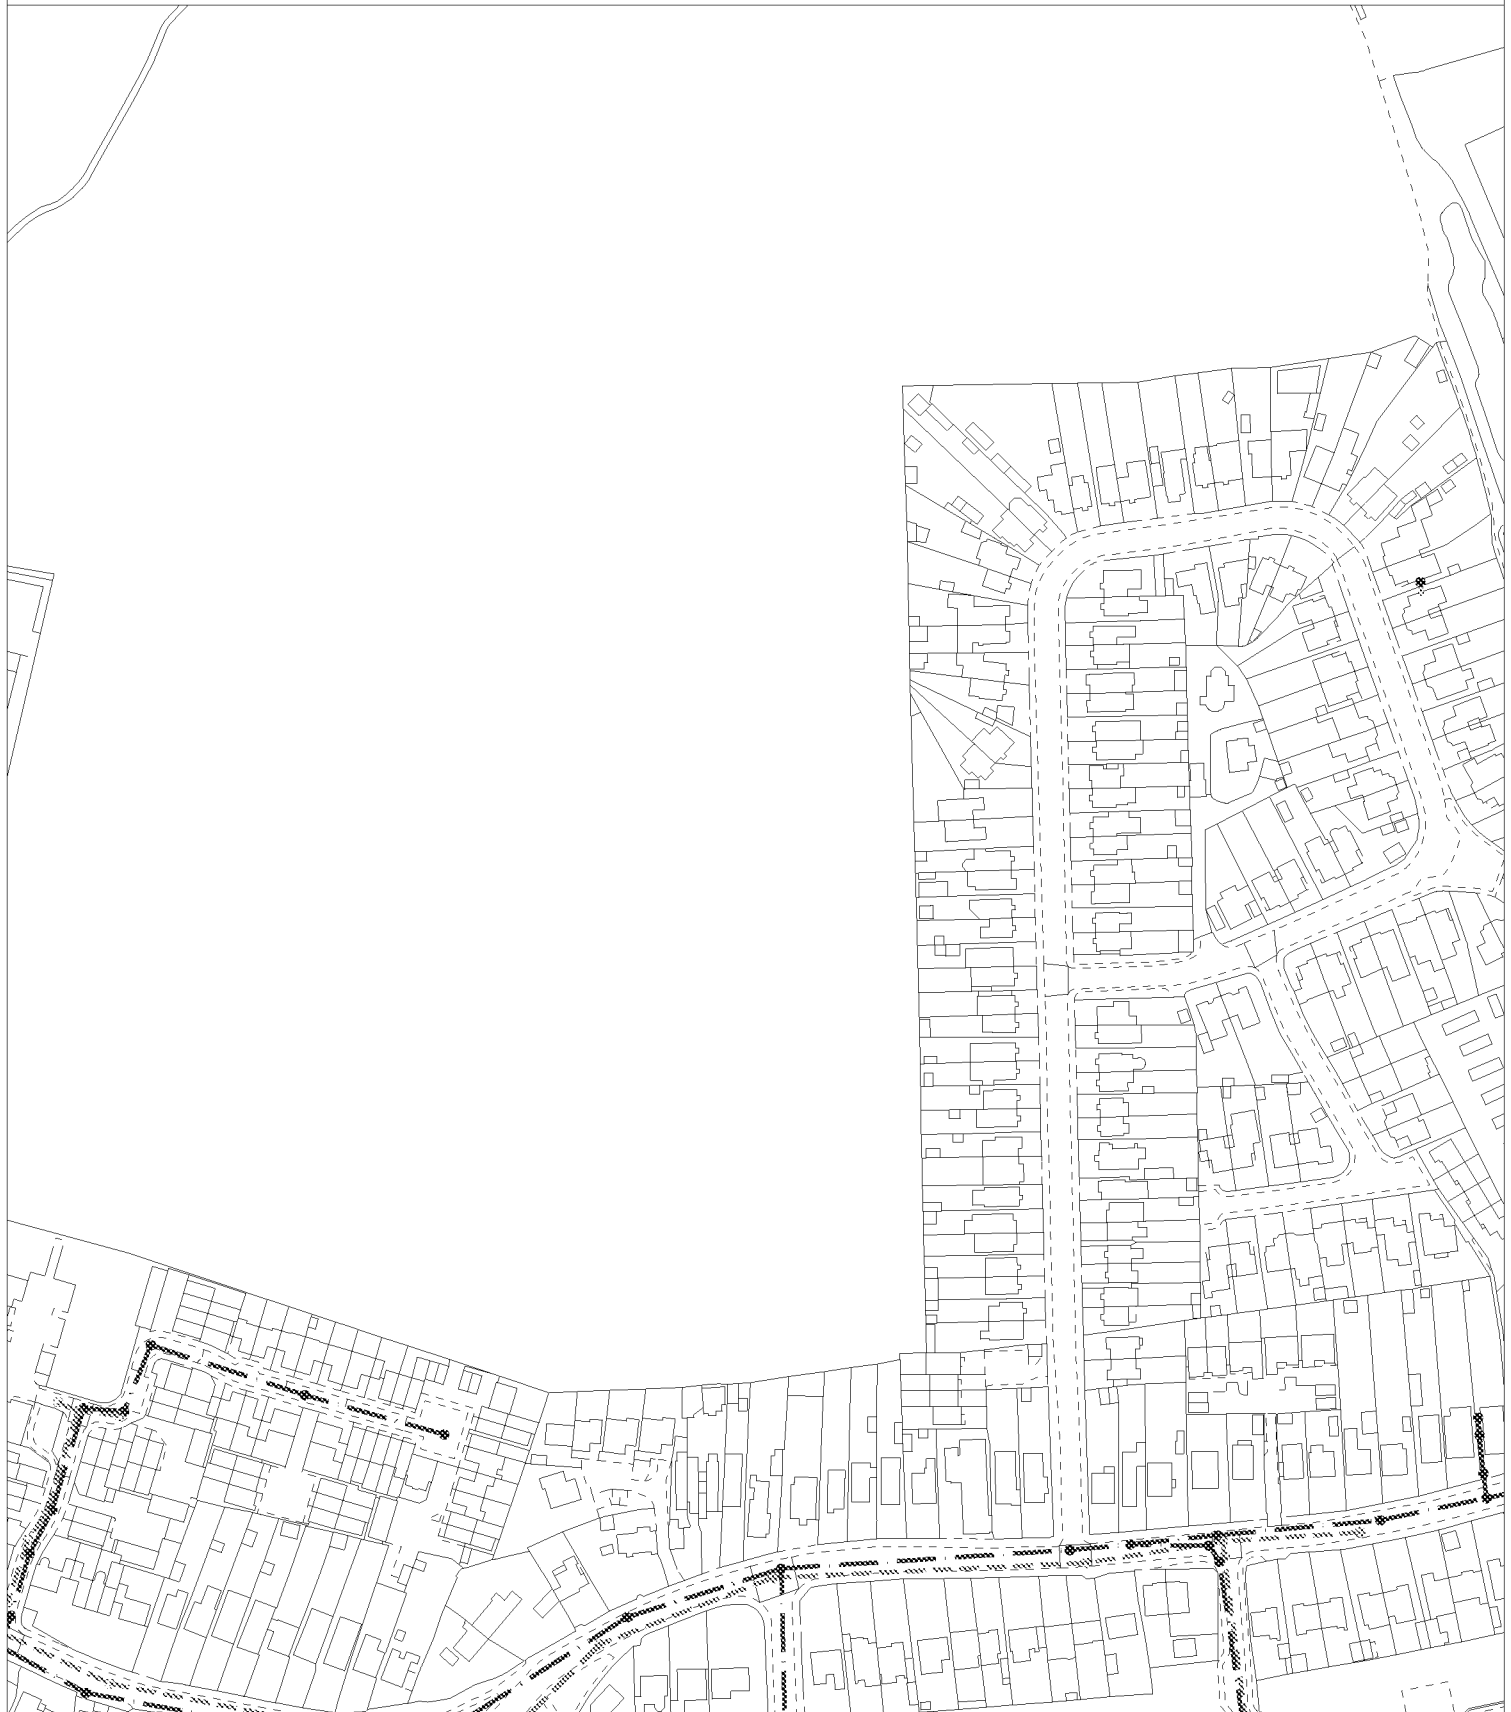

The positions of pipes shown on this plan are believed to be correct, but Southern Water Services Ltd accept no responsibility in the event of inaccuracy. The actual positions should be determined on site.

Based upon Ordnance Survey Digital Data with the permission of the controller of H.M.S.O. Crown Copyright Reserved Licence No. WU 298530

O.S. REF: SZ9099NW

Scale: 1:2500

Screen Print

WARNING: BAC pipes are constructed of Bonded Asbestos Cement

WARNING: Unknown (UNK) materials may include Bonded Asbestos Cement



Printed By: rudraps

Date: 7-10-2021

Southern Water MapGuide Browser

Requested By:

