

Rev.	Date	Note	Author	Checked
*	**/**/****	*	**	**



INDICATIVE ELEVATION - FRONT
SCALE 1:20

Concrete Roof Tiles - Colour
as per Building Materials
Layout [22039-PL-2-05 RevH](#)

White PVCu Fascia Boards

Stretcher Course Brick Quoining

150mm Soldier Course Brickwork

Off-white painted render on blockwork

225mm Soldier Course Brickwork

150mm Soldier Course Brickwork

Concrete Roof Tiles - Colour
as per Building Materials
Layout [22039-PL-2-05 RevH](#)

White PVCu Fascia Boards

250 Eaves Soffit


75 Window Reveal

150mm Soldier Course Brickwork

Off-white painted
render on blockwork

225mm Soldier Course Brickwork

150mm Soldier Course Brickwork
Stretcher Course Brick Quoining

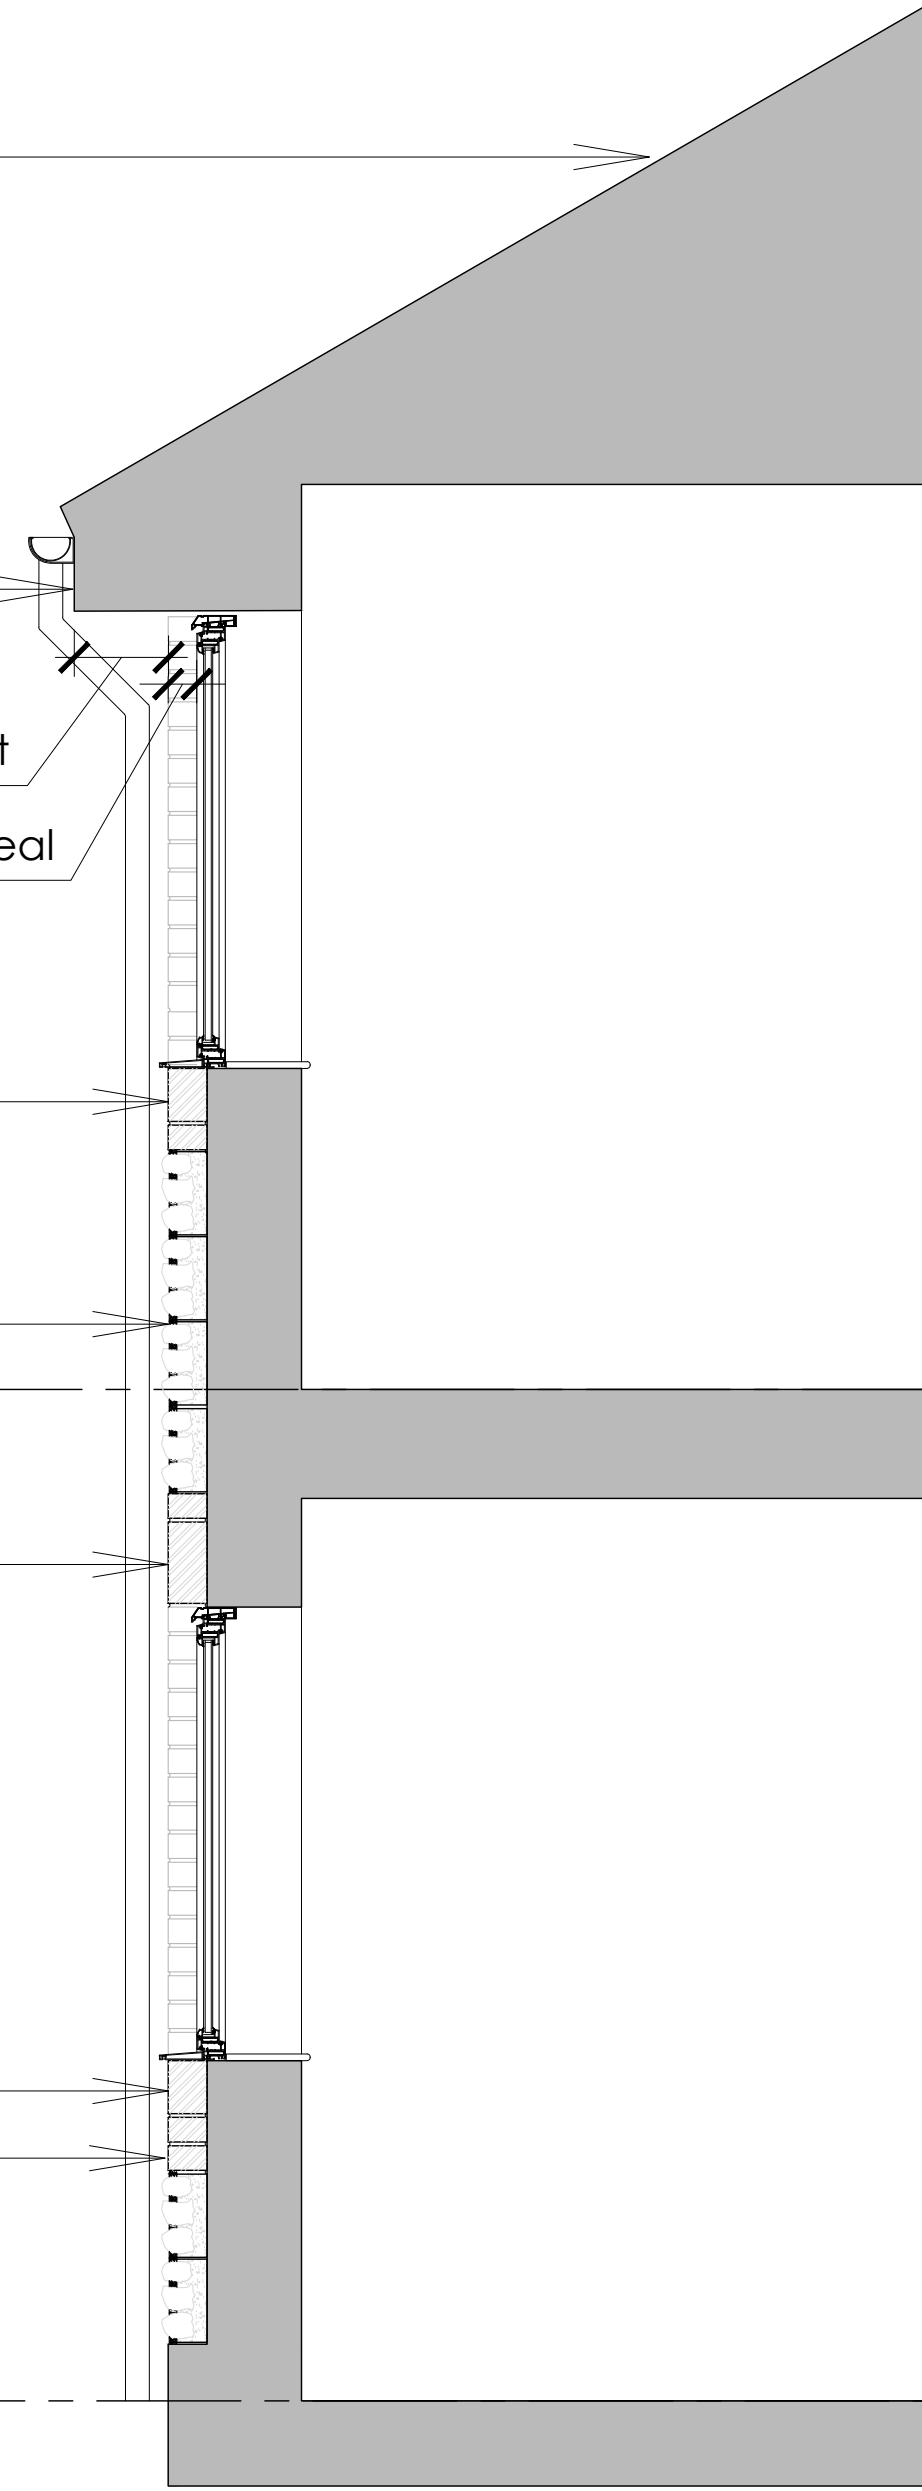

SECTION A-A
SCALE 1:20



Project	NEW DWELLINGS AT LAND SOUTH OF SUMMER LANE FAGHAM PO21 4NJ		Drawing	STATEMENT OF DETAIL - SHEET 2	
Client	HAMPSHIRE HOMES		Job-Dwg Number	22039-SOD-02	Rev. -
Status	PLANNING		Scale	1:50 (1:100 @ A3)	Sheet Size A1
Author	JH	Checked RR	Date	SEP 2025	



www.jpa.design
JPA - PORTSMOUTH
117 Highland Road, Southsea, Portsmouth, PO4 9DD
t: +44(0)2394 002 897