NOTES:

All dimensions must be checked on site and not scaled from this drawing, except for Town Planning purposes.



Location Plan

Scale 1:1250

0 20 40 metres

Scale 1:1250

Produced 19.10.2010 from the Ordnance Survey National Geographic Database and incorporating surveyed revision available at this date. © Crown Copyright 2010.

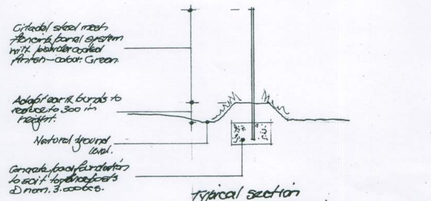

Typical section thro' new fencing.

0 1 2 3 metres.

Scale – 1:50

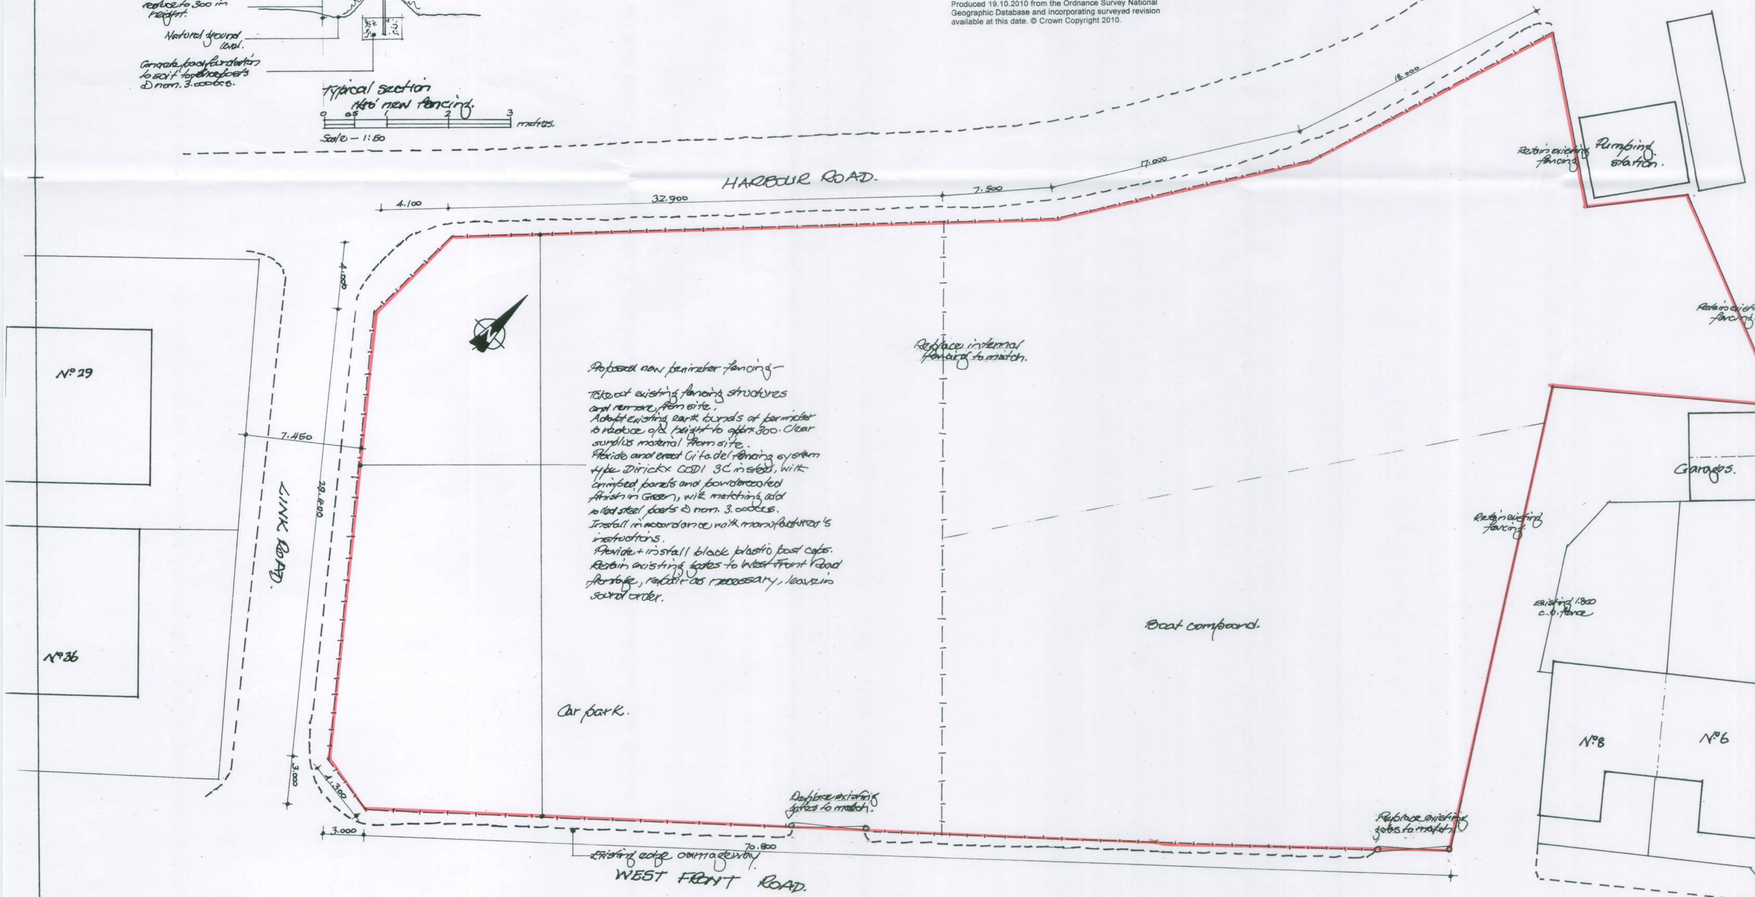

Site Plan

0 5 10 15 metres.

Scale 1:500

A	29/01/14	Minor amendments.	JHH.
	Date	Revisions	

© copyright

J.Higham Associates
CHARTERED SURVEYORS
Woodlands Cottage
Normandy
Guildford, Surrey GU3 2HT

Tel: 01252 345958
E-mail: higham.assoc@gmail.com

Client: Padgham Yacht Club.

Job Title: Padgham Yacht Club car/boat compound, Harbour/West Front Roads, BOGHAM.

Drawing Title: Proposed new perimeter fencing. SITE and LOCATION PLANS.

Scale: 1:200 and 1:1250 @ A1.

Date: January 2014. Drawn by: JHH.

Drg. No. 14/02/01 Rev. A

100/5001

594 x 841mm A1

ARUN DISTRICT COUNCIL P/12/14/