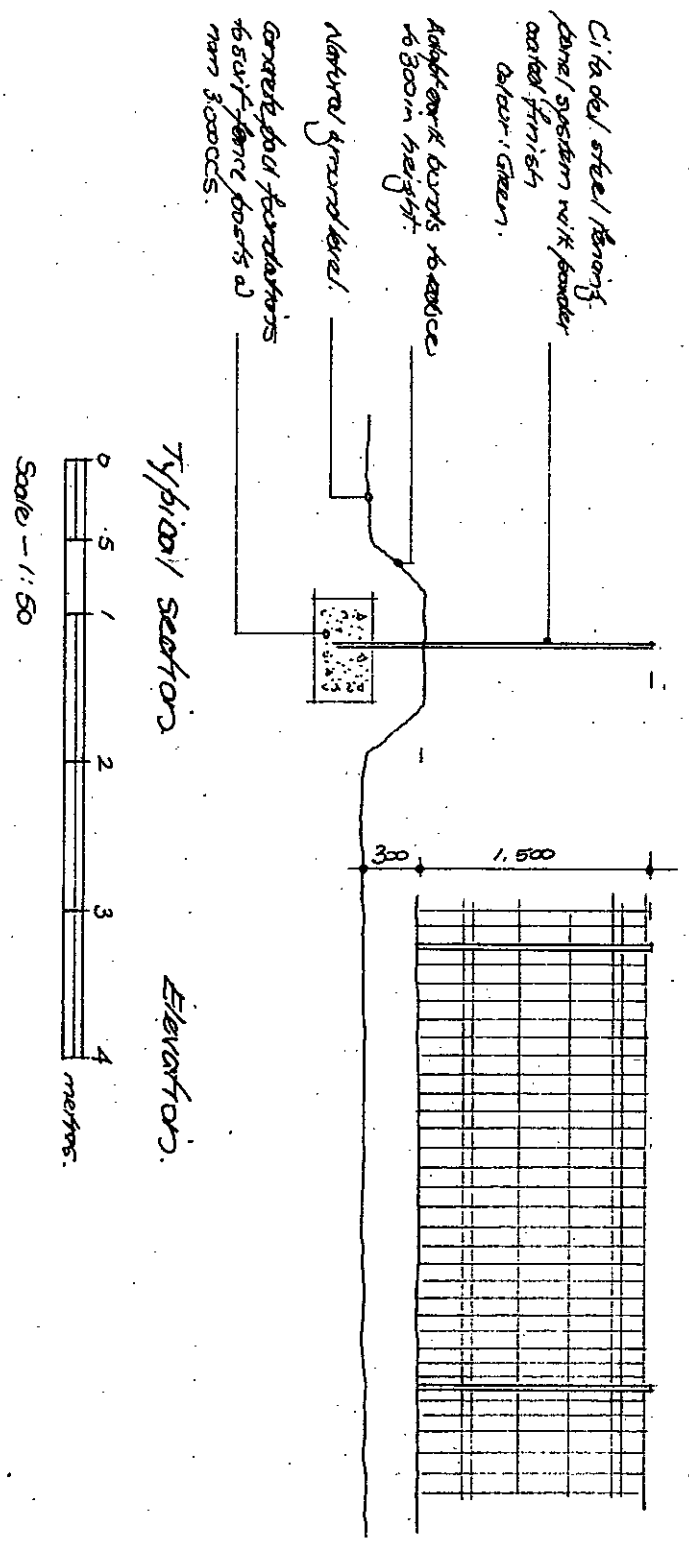

Pagham Yacht Club
Car/boat park
Harbour/West front Road
PAGHAM
For Pagham Yacht Club
Proposed new perimeter fencing
Typical section and elevations

Scale: 1:50 @ A4
February 2014

J Higham Associates
CHARTERED SURVEYORS
Woodlands Cottage,
Normandy, Surrey GU3 2HT
Tel: 01252 345958
E-mail: higham.assoc@gmail.com

ARUN DISTRICT COUNCIL P/12/14/